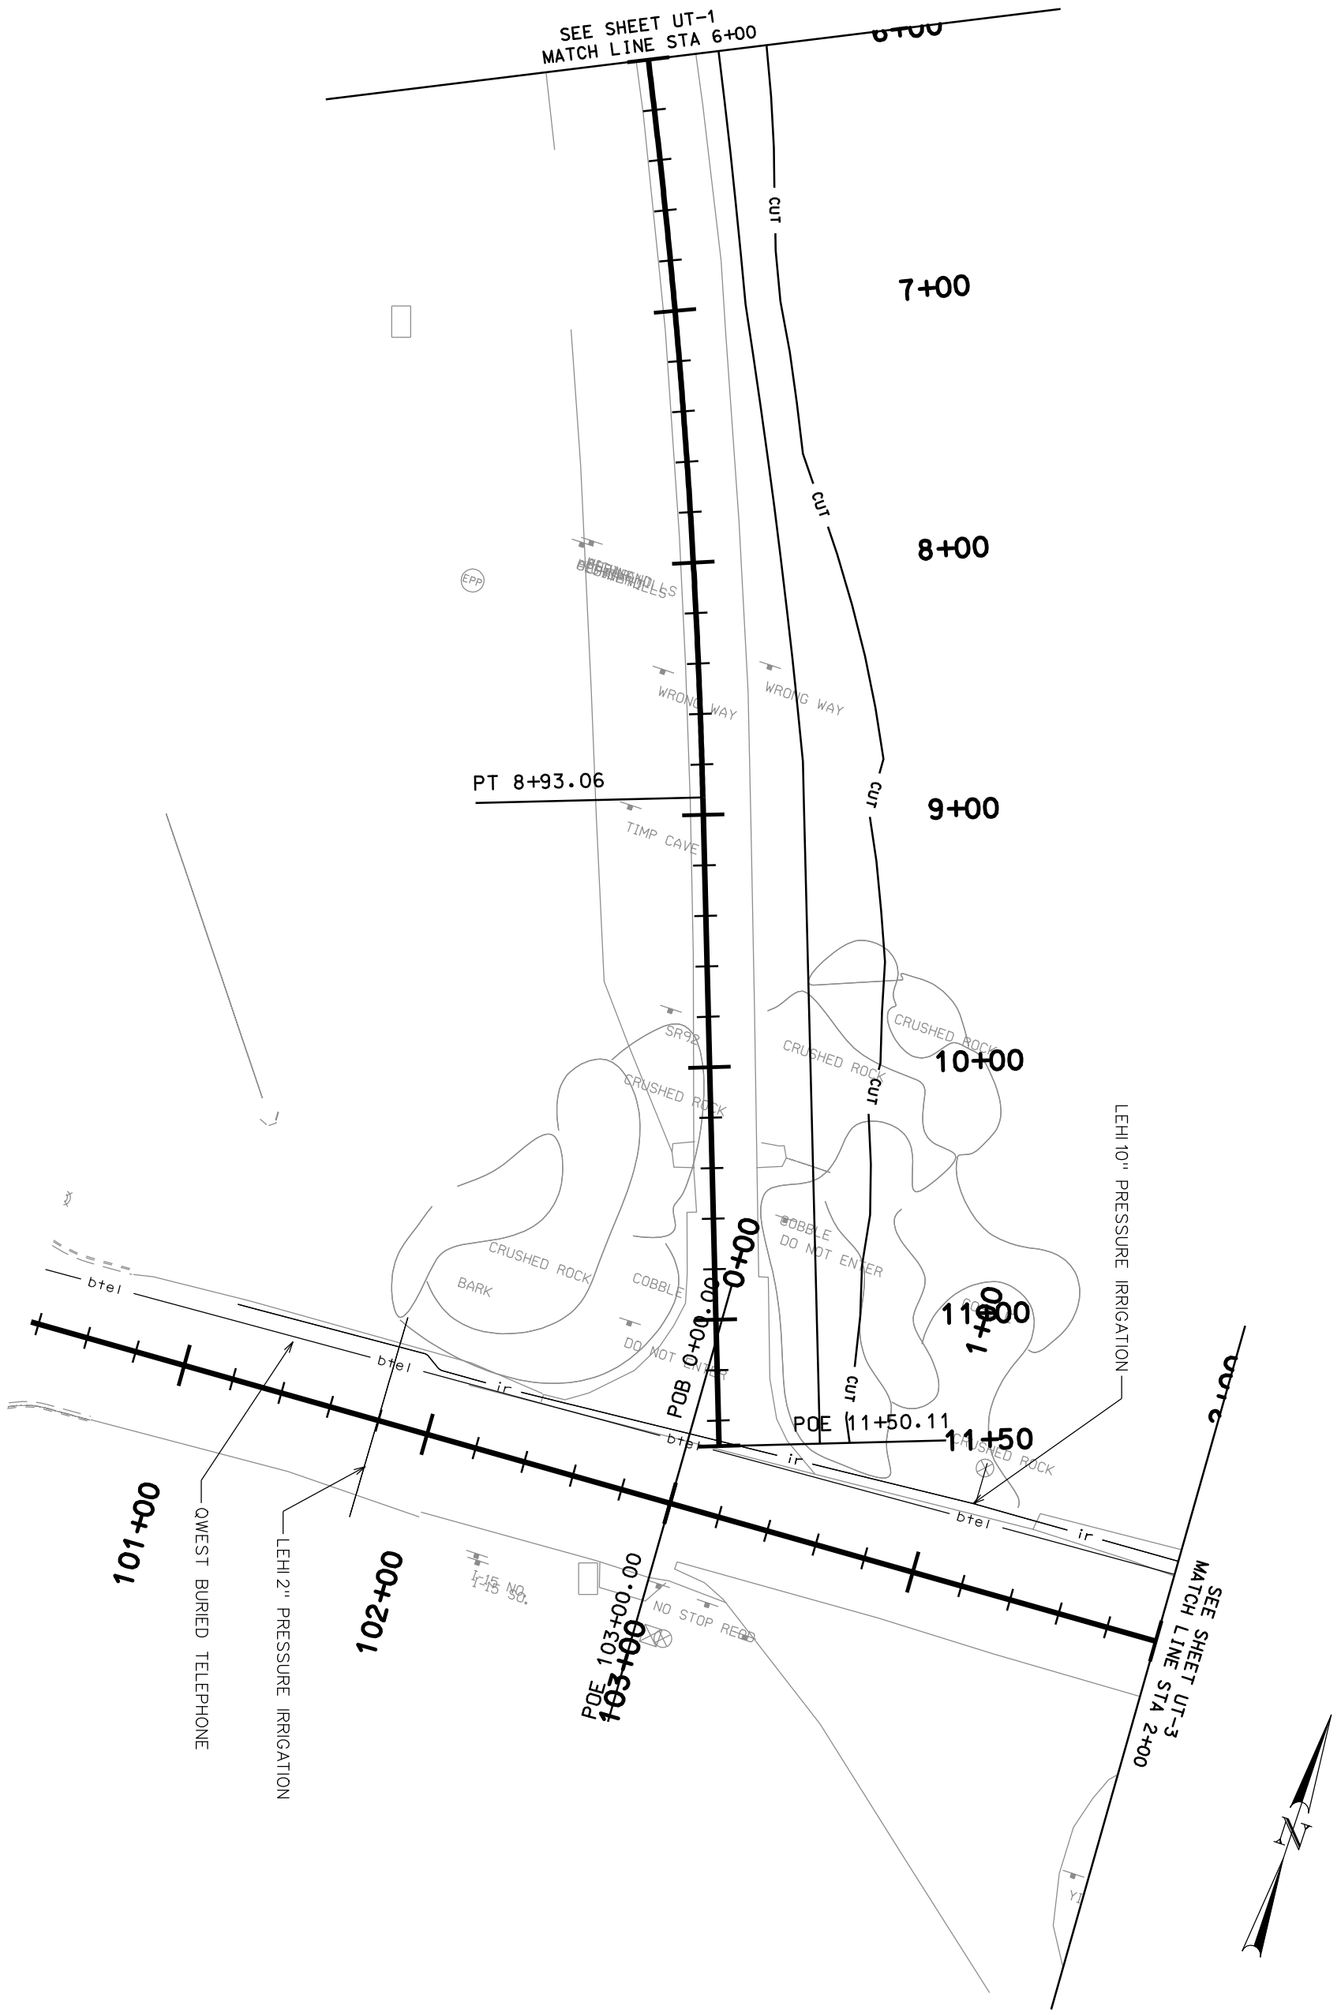

SHEET NO. UT-2	COUNTY UTAH	SR-92, EAST OF I-15 IN LEHI, UTAH CO. TOPO AND UTILITY SHEET	UTAH DEPARTMENT OF TRANSPORTATION REGION THREE, OREM, UTAH ROADWAY DESIGN								
		PROJECT NUMBER SP-0092(5)1	APPROVAL RECOMM. DATE PROJECT DESIGN ENGINEER	DESIGN	CHECK	REVIEW	NO.	DATE	DESIGN REV.BY	MAPS CORR.BY	PARCELS AFFECTED	REQUEST BY	REMARKS
			APPROVED FOR USE BY UDOT DATE PRECONSTRUCTION ENGINEER	DRAWN	CHECK	DATE	ORIGINAL SUBMISSION FOR AUTHORIZATION						
				QUANT.	CHECK	BY	DATE	REVISIONS					

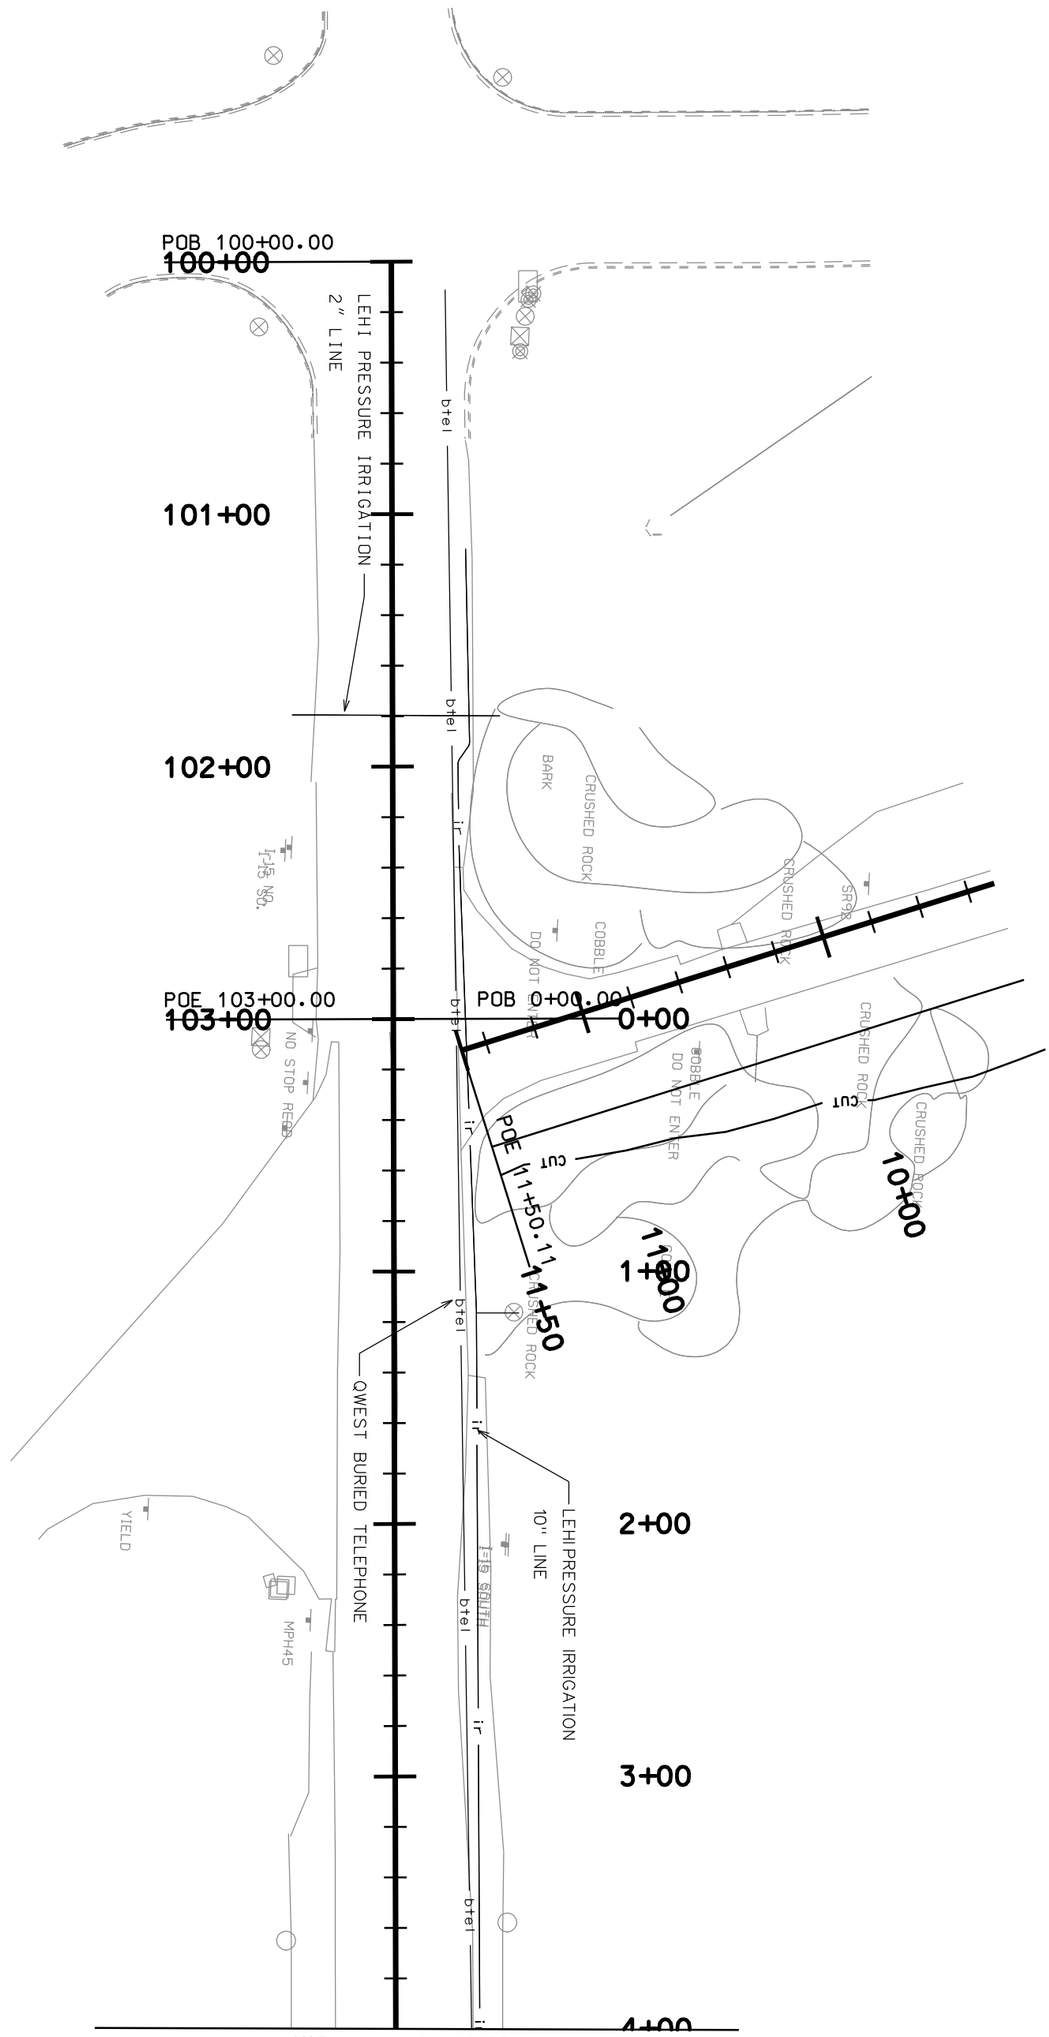

SR-92, EAST OF I-15	UTAH DEPARTMENT OF TRANSPORTATION				
IN LEHI, UTAH CO.	REGION THREE, OREM, UTAH				
TOPO AND UTILITY SHEET	ROADWAY DESIGN				
PROJECT NUMBER SP-0092(5)1	APPROVAL RECOMM. DATE PROJECT DESIGN ENGINEER	DESIGN	CHECK	REVIEW	
	APPROVED FOR USE BY UDOT DATE PRECONSTRUCTION ENGINEER	DRAWN	CHECK	DATE	
		QUANT.	CHECK	BY	

NO.	DATE	DESIGN REV.BY	MAPS CORR.BY	PARCELS AFFECTED	REQUEST BY	REMARKS
						ORIGINAL SUBMISSION FOR AUTHORIZATION
DATE						REVISIONS

SHEET NO. UT-3 COUNTY UTAH

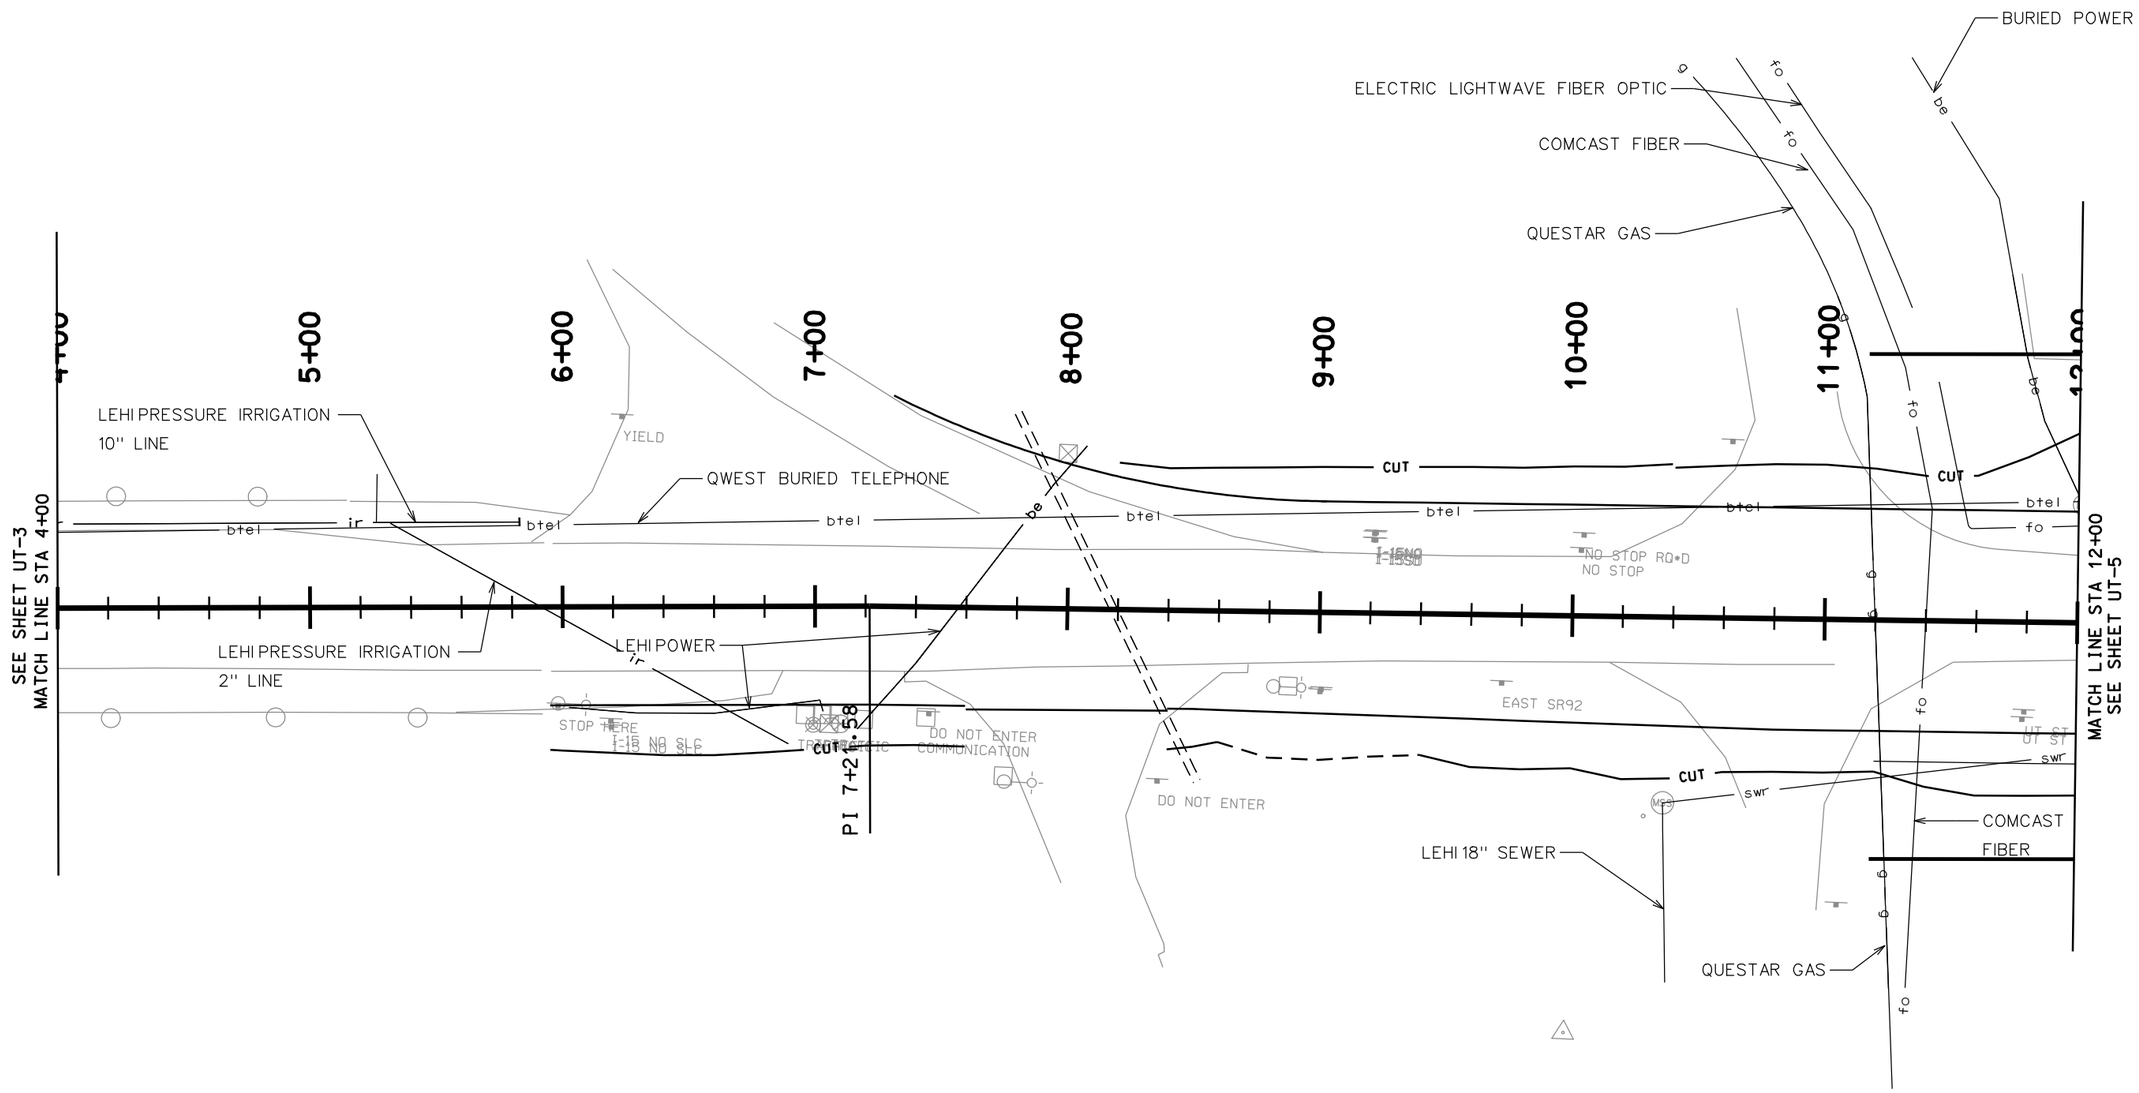

NO.	DATE	DESIGN REV.BY	MAPS (CORR.BY)	PARCELS AFFECTED	REQUEST BY	REMARKS
		ORIGINAL SUBMISSION FOR AUTHORIZATION				

REVISIONS

DATE

UTAH DEPARTMENT OF TRANSPORTATION
REGION THREE, OREM, UTAH
ROADWAY DESIGN

REVIEW

DESIGN — CHECK
DRAWN — CHECK
QUANT. — CHECK

APPROVAL RECOMM. — DATE — PROJECT DESIGN ENGINEER
APPROVED FOR USE BY UDOT — DATE — PRECONSTRUCTION ENGINEER

SR-92, EAST OF I-15
IN LEHI, UTAH CO.
TOPO AND UTILITY SHEET

PROJECT NUMBER SP-0092(5)1

UTAH
COUNTY

SHEET NO. UT-4

DGN File:N:\Projects\4608.05\Sheet_Files\Roadway_Design\4608_UT-04.dgn

16-MAR-2005

16-MAR-2005 DGN File:N:\Projects\4600.05\Sheet_Files\Roadway_Design\4600_UT-05.dgn

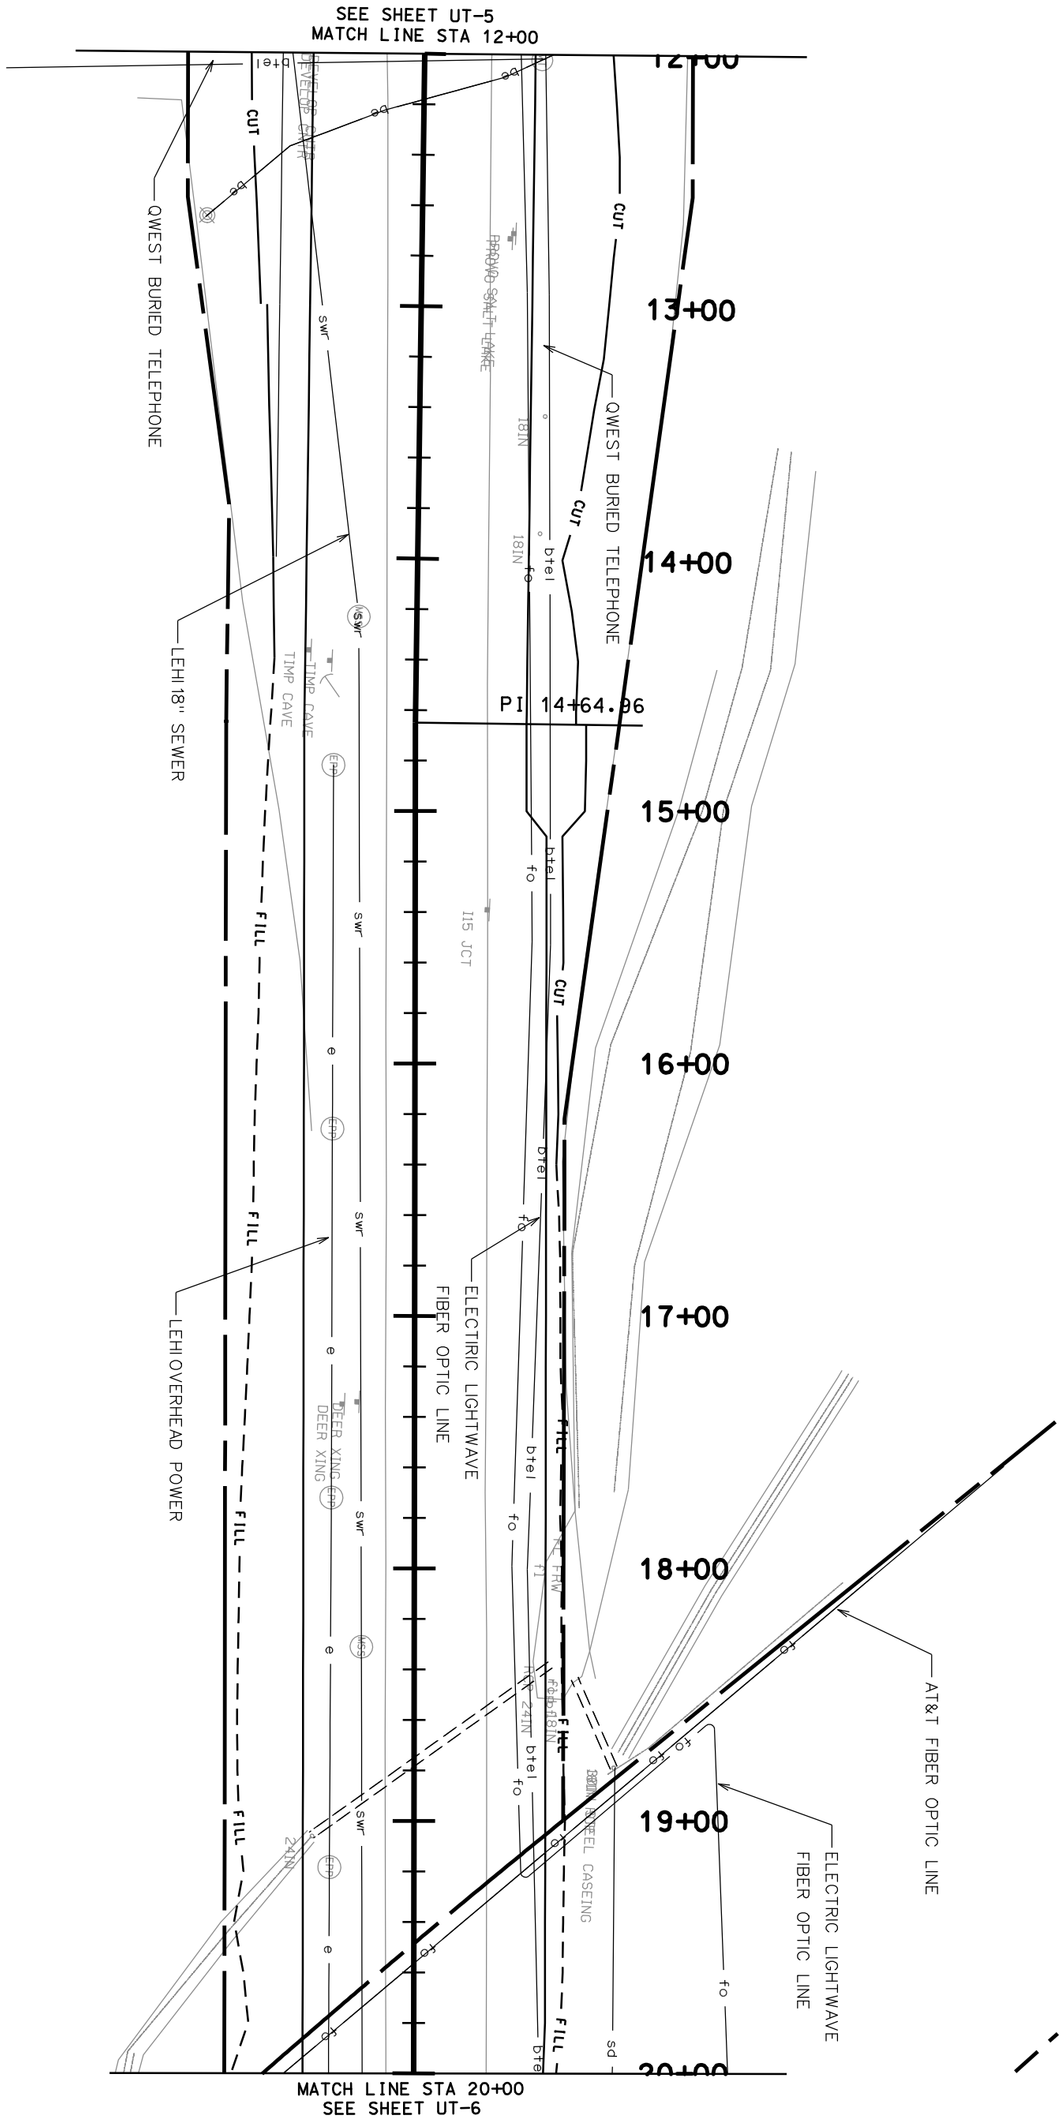

SR-92, EAST OF I-15	UTAH DEPARTMENT OF TRANSPORTATION										
IN LEHI, UTAH CO.	REGION THREE, OREM, UTAH										
TOPO AND UTILITY SHEET	ROADWAY DESIGN										
	APPROVAL RECOMM. DATE PROJECT DESIGN ENGINEER	DESIGN	CHECK	REVIEW							
		DRAWN	CHECK	DATE	NO.	DATE	DESIGN REV.BY	MAPS CORR.BY	PARCELS AFFECTED	REQUEST BY	REMARKS
PROJECT NUMBER SP-0092(5)1	APPROVED FOR USE BY UDOT DATE PRECONSTRUCTION ENGINEER	QUANT.	CHECK	BY			ORIGINAL SUBMISSION FOR AUTHORIZATION				
						DATE	REVISIONS				

SHEET NO. UT-5 COUNTY UTAH

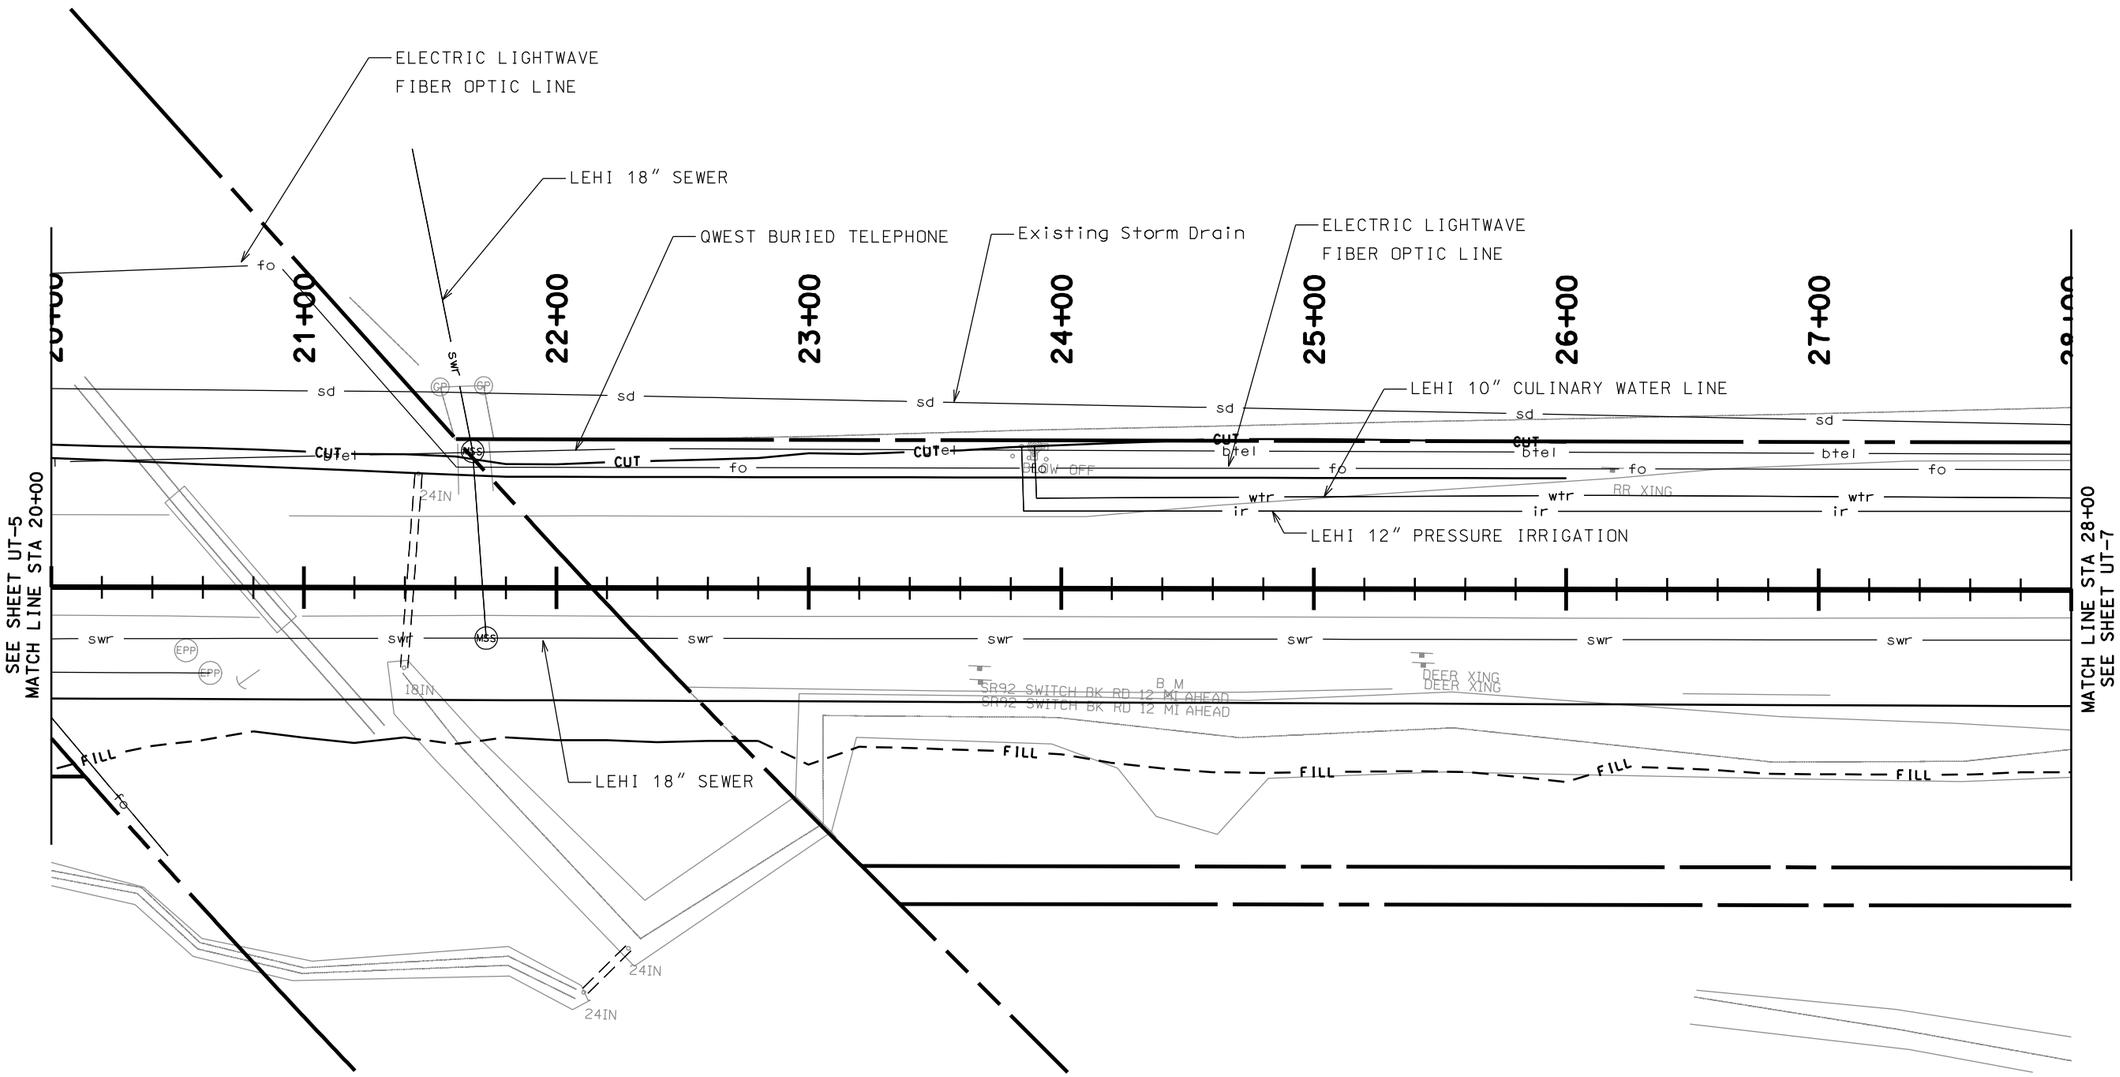

NO.	DATE	DESIGN REV.BY	MAPS CORR.BY	PARCELS AFFECTED	REQUEST BY	REMARKS
		ORIGINAL SUBMISSION FOR AUTHORIZATION				

REVISIONS

UTAH DEPARTMENT OF TRANSPORTATION
REGION THREE, OREM, UTAH
ROADWAY DESIGN

REVIEW
DESIGN CHECK
DRAWN CHECK
QUANT. CHECK
DATE BY

APPROVAL RECOMM. DATE PROJECT DESIGN ENGINEER
APPROVED FOR USE BY UDOT DATE PRECONSTRUCTION ENGINEER

SR-92, EAST OF I-15
IN LEHI, UTAH CO.
TOPO AND UTILITY SHEET

PROJECT NUMBER SP-0092(5)1

UTAH
COUNTY

SHEET NO. UT-6

DGN File:N:\Projects\4602.05\Sheet Files\Roadway Design\4602_UT-06.dgn
16-MAR-2005

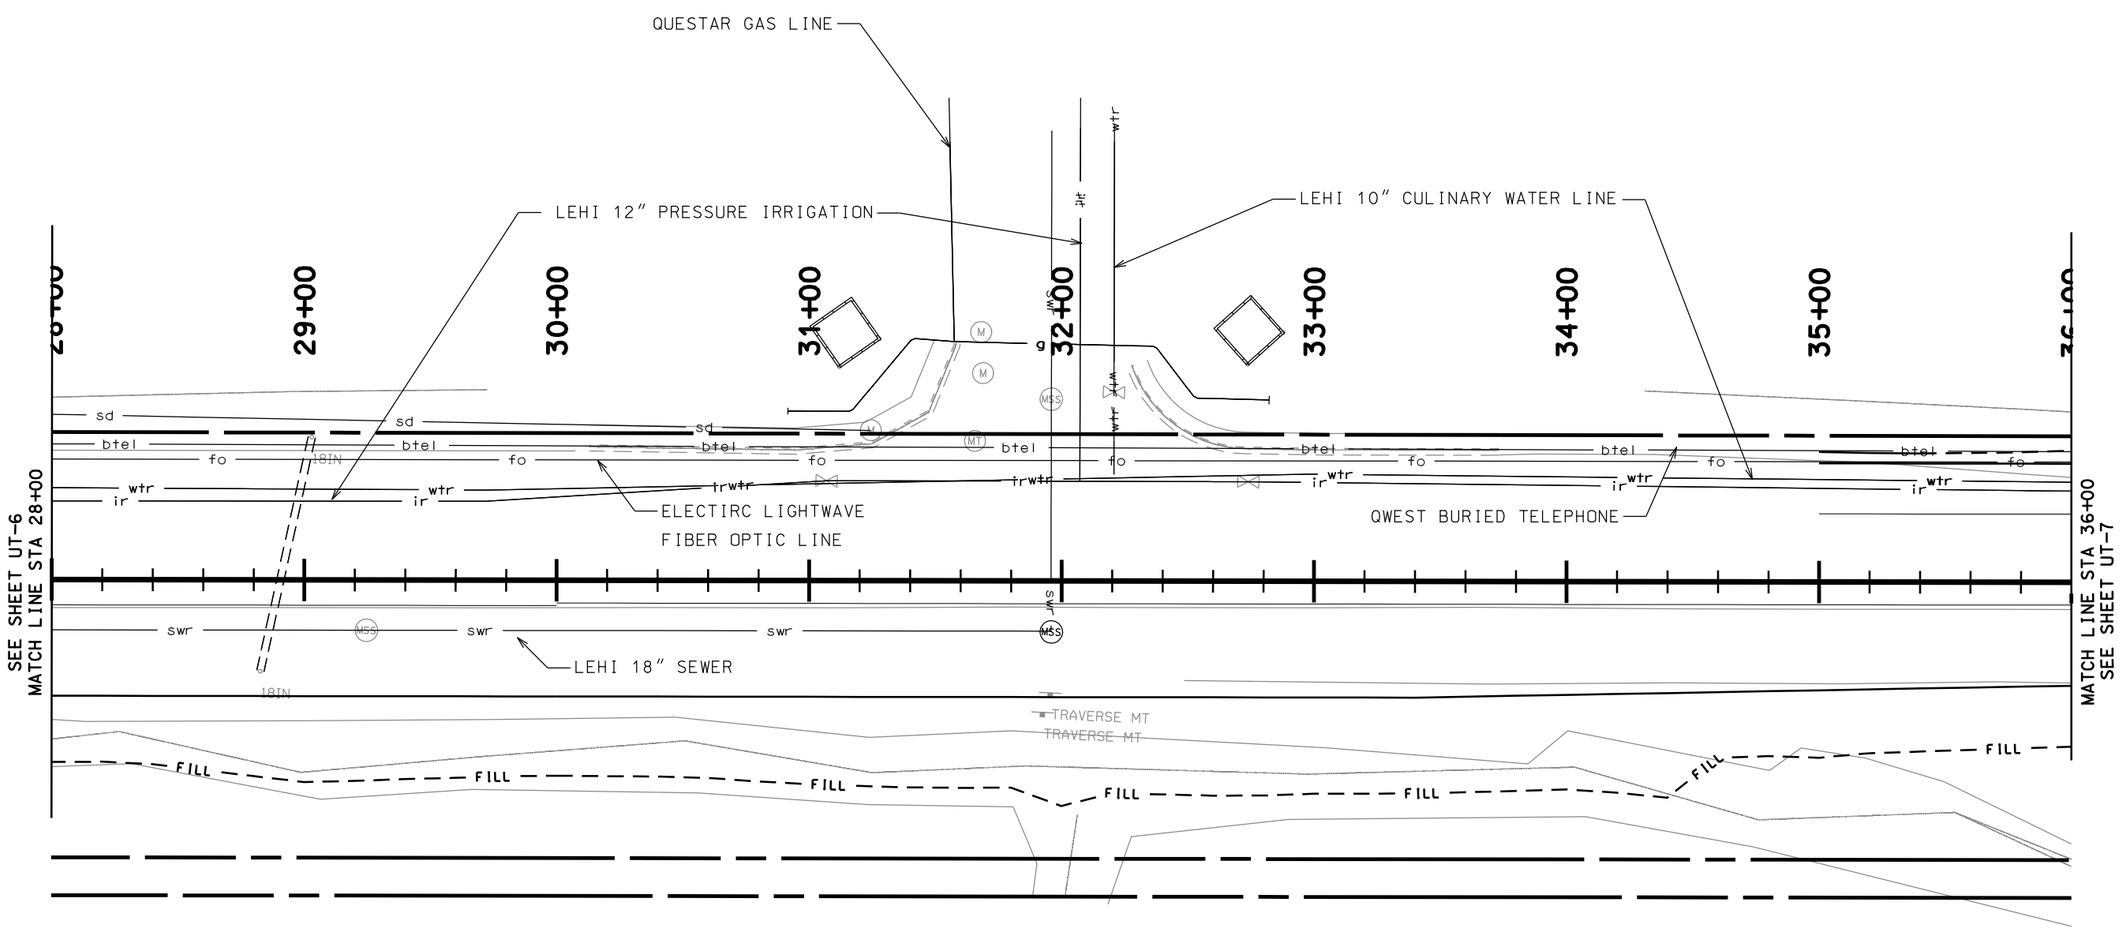

NO.	DATE	DESIGN REV. BY	MAPS CORR. BY	PARCELS AFFECTED	REQUEST BY	REMARKS

DATE

ORIGINAL SUBMISSION FOR AUTHORIZATION

REVISIONS

UTAH DEPARTMENT OF TRANSPORTATION

REGION THREE, OREM, UTAH

ROADWAY DESIGN

REVIEW

DESIGN — CHECK

DRAWN — CHECK

QUANT. — CHECK

DATE — BY

APPROVAL RECOMM. — DATE — PROJECT DESIGN ENGINEER

APPROVED FOR USE BY UDOT — DATE — PRECONSTRUCTION ENGINEER

SR-92, EAST OF I-15

IN LEHI, UTAH CO.

TOPO AND UTILITY SHEET

PROJECT NUMBER SP-0092(5)1

UTAH

COUNTY

SHEET NO. UT-7

DGN File:N:\Projects\4620.05\Sheet_Files\Roadway_Design\4620_UT_07.dgn

16-MAR-2005

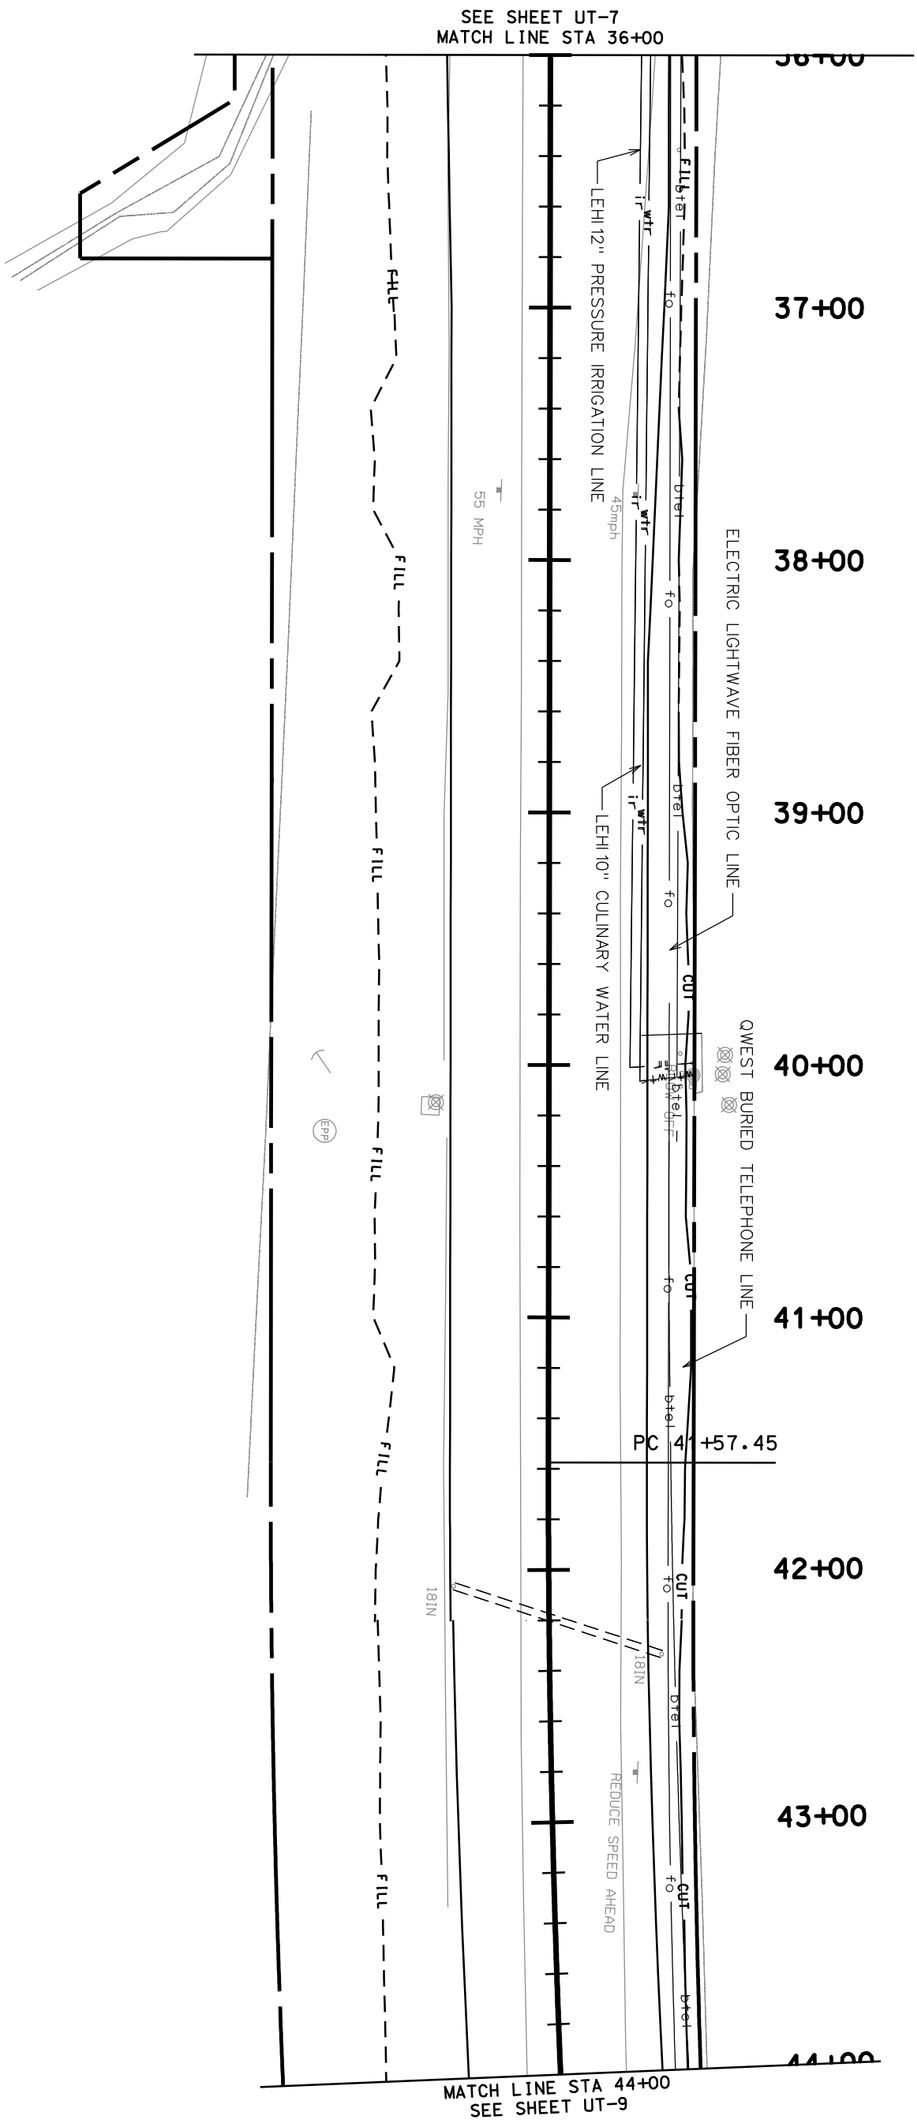

SR-92, EAST OF I-15	UTAH DEPARTMENT OF TRANSPORTATION				
IN LEHI, UTAH CO.	REGION THREE, OREM, UTAH				
TOPO AND UTILITY SHEET	ROADWAY DESIGN				
PROJECT NUMBER SP-0092(5)1	APPROVAL RECOMM. DATE PROJECT DESIGN ENGINEER	DESIGN	CHECK	REVIEW	
	APPROVED FOR USE BY UDOT DATE PRECONSTRUCTION ENGINEER	DRAWN	CHECK	DATE	
		QUANT.	CHECK	BY	

NO.	DATE	DESIGN REV.BY	MAPS CORR.BY	PARCELS AFFECTED	REQUEST BY	REMARKS
		ORIGINAL SUBMISSION FOR AUTHORIZATION				
DATE		REVISIONS				

SHEET NO. UT-8 COUNTY UTAH

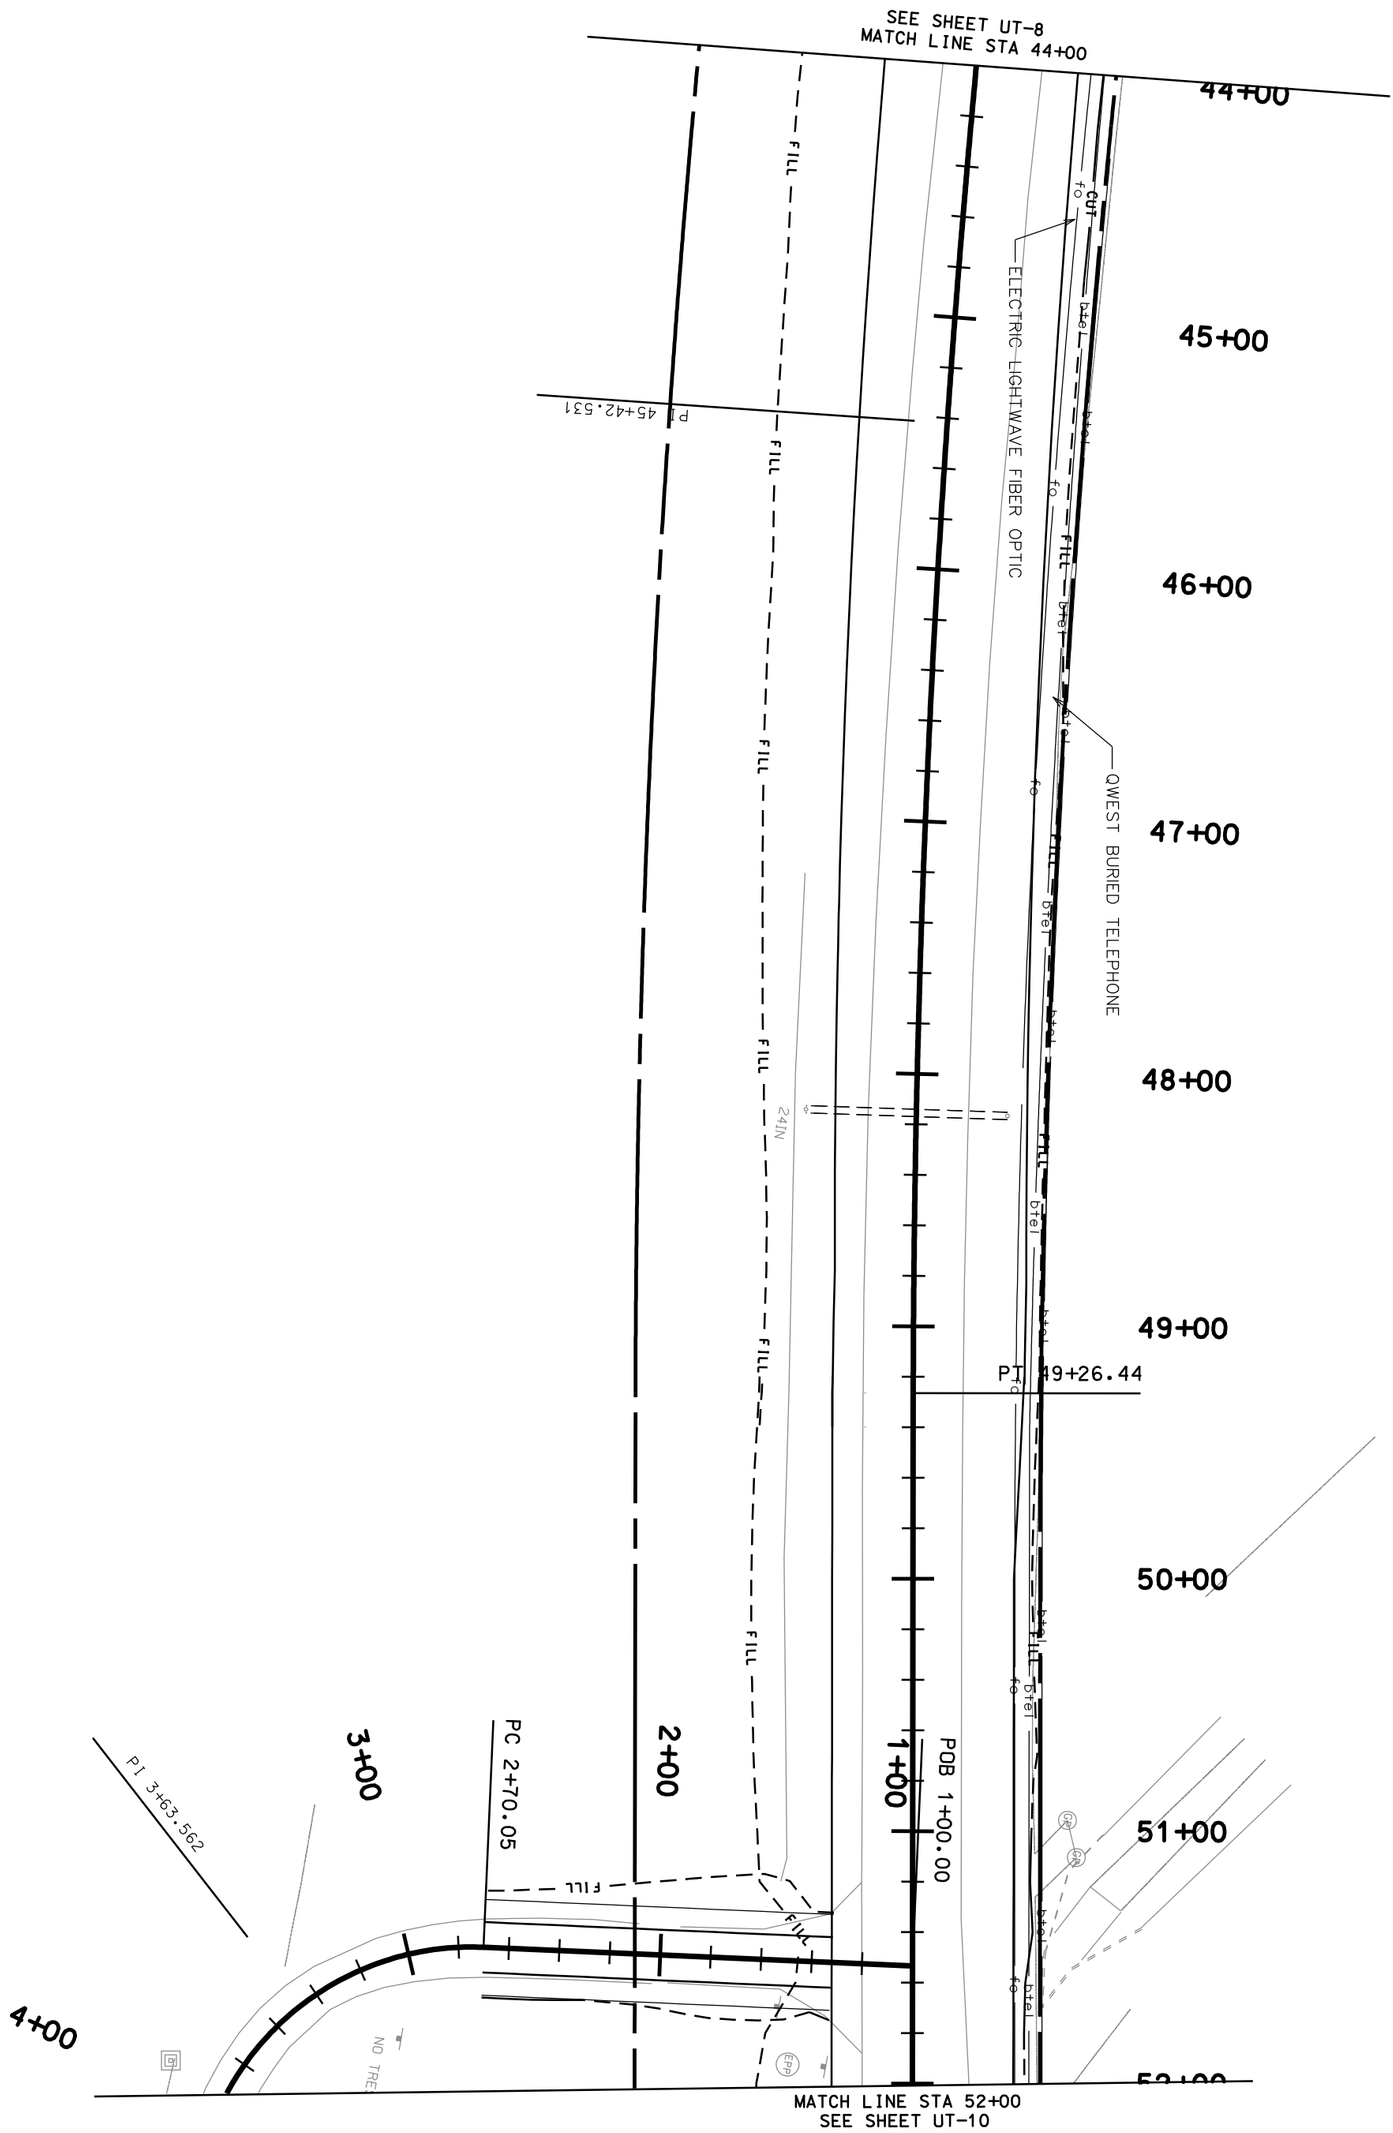

SR-92, EAST OF I-15	UTAH DEPARTMENT OF TRANSPORTATION				
IN LEHI, UTAH CO.	REGION THREE, OREM, UTAH				
TOPO AND UTILITY SHEET	ROADWAY DESIGN				
	APPROVAL RECOMM. DATE PROJECT DESIGN ENGINEER	DESIGN	CHECK	REVIEW	
		DRAWN	CHECK	DATE	
PROJECT NUMBER SP-0092(5)1	APPROVED FOR USE BY UDOT DATE PRECONSTRUCTION ENGINEER	QUANT.	CHECK	BY	

NO.	DATE	DESIGN REV.BY	MAPS CORR.BY	PARCELS AFFECTED	REQUEST BY	REMARKS
		ORIGINAL SUBMISSION FOR AUTHORIZATION				
DATE		REVISIONS				

SHEET NO. UT-9 COUNTY UTAH

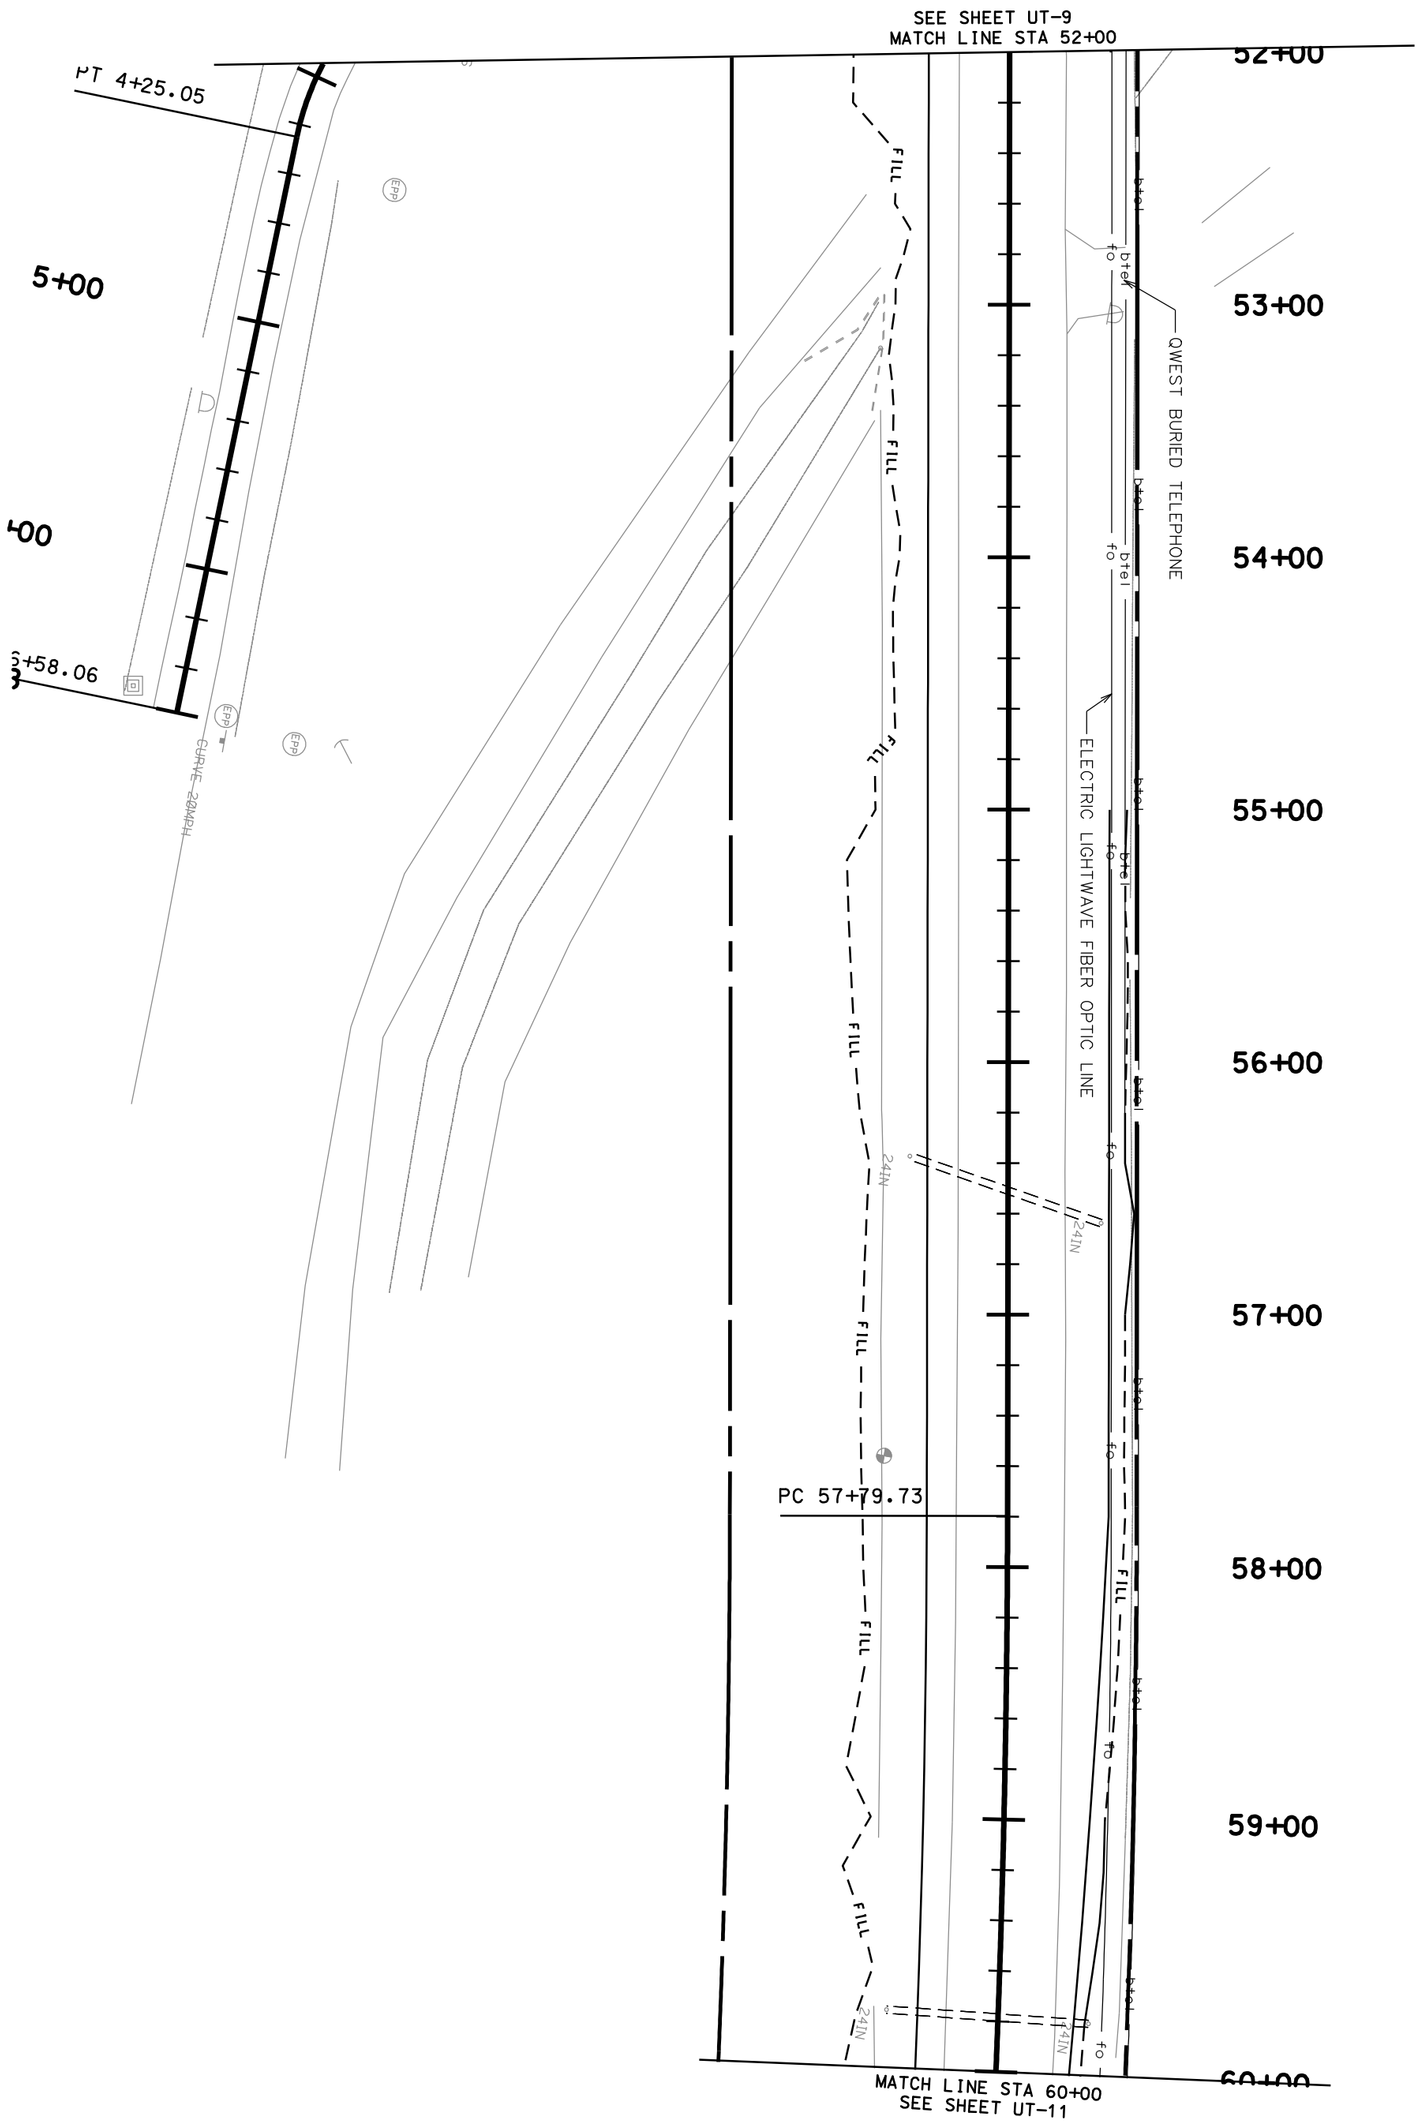

SR-92, EAST OF I-15	UTAH DEPARTMENT OF TRANSPORTATION				
IN LEHI, UTAH CO.	REGION THREE, OREM, UTAH				
TOPO AND UTILITY SHEET	ROADWAY DESIGN				
	APPROVAL RECOMM. DATE PROJECT DESIGN ENGINEER	DESIGN	CHECK	REVIEW	
		DRAWN	CHECK	DATE	
PROJECT NUMBER SP-0092(5)1	APPROVED FOR USE BY UDOT DATE PRECONSTRUCTION ENGINEER	QUANT.	CHECK	BY	

NO.	DATE	DESIGN REV.BY	MAPS CORR.BY	PARCELS AFFECTED	REQUEST BY	REMARKS
		ORIGINAL SUBMISSION FOR AUTHORIZATION				
DATE		REVISIONS				

SHEET NO. UT-10 COUNTY UTAH

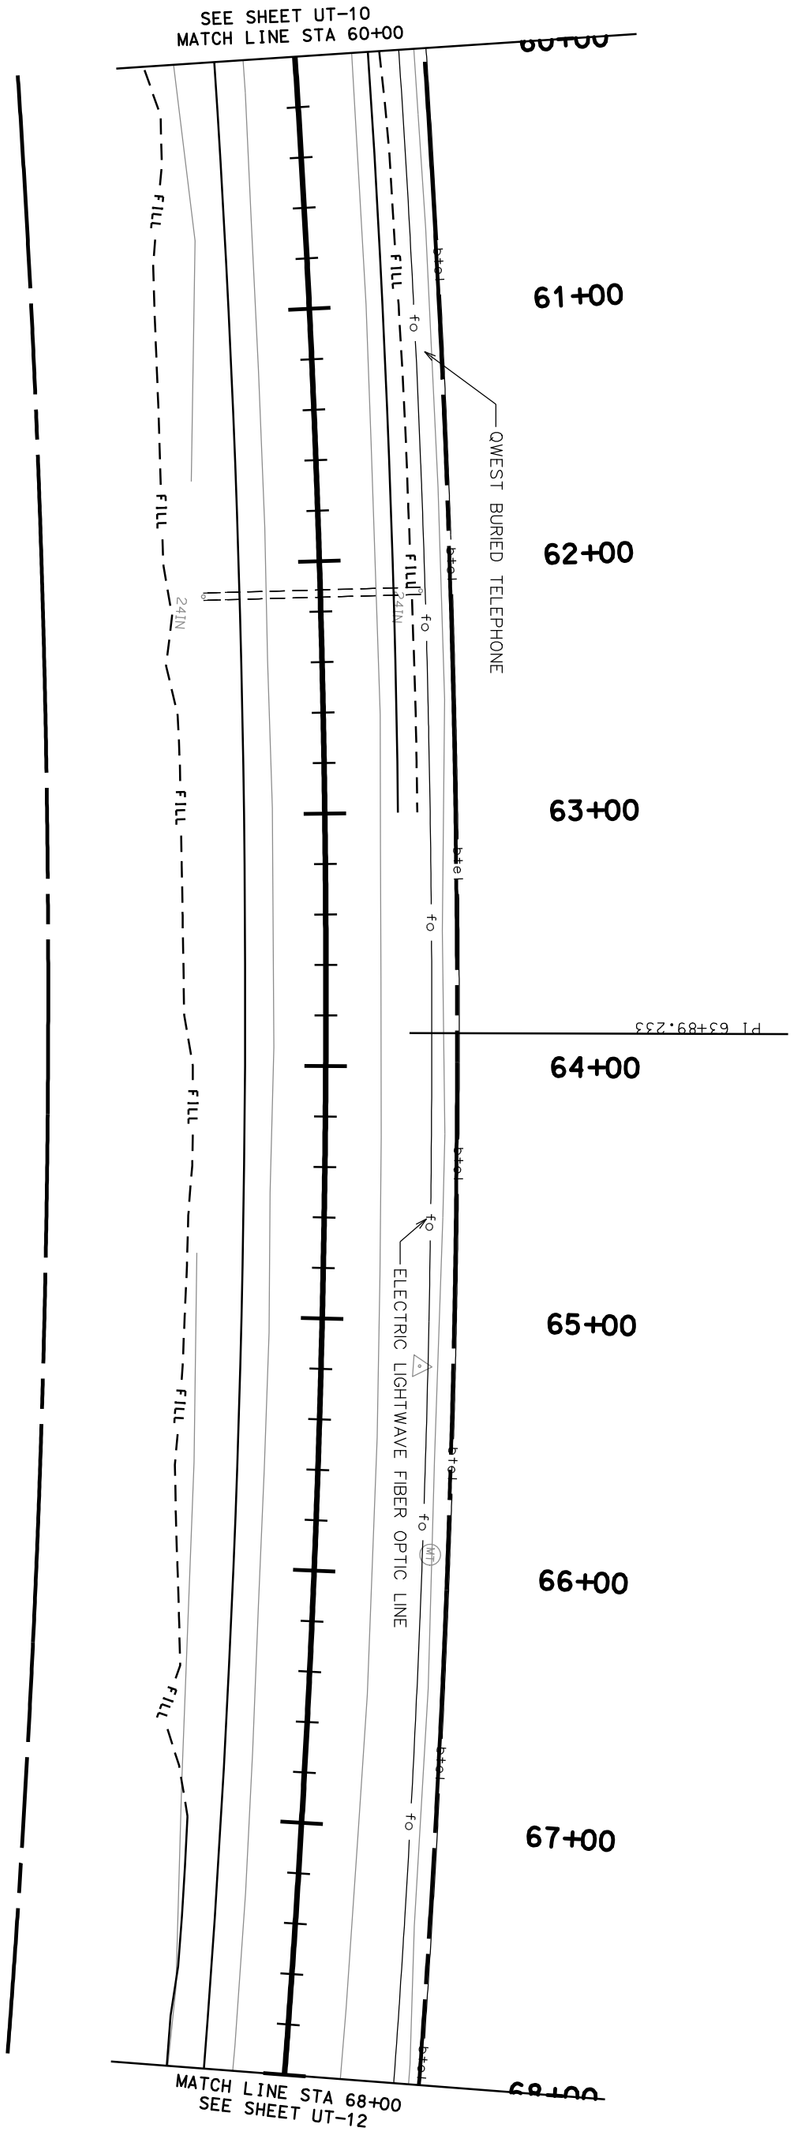

SHEET NO. UT-11	COUNTY UTAH	SR-92, EAST OF I-15	UTAH DEPARTMENT OF TRANSPORTATION		
		IN LEHI, UTAH CO.	REGION THREE, OREM, UTAH		
		TOPO AND UTILITY SHEET	ROADWAY DESIGN		
		PROJECT NUMBER SP-0092(5)1	APPROVAL RECOMM. DATE PROJECT DESIGN ENGINEER	DESIGN CHECK	REVIEW
			APPROVED FOR USE BY UDOT DATE PRECONSTRUCTION ENGINEER	DRAWN CHECK	DATE
				QUANT. CHECK	BY

NO.	DATE	DESIGN REV.BY	MAPS CORR.BY	PARCELS AFFECTED	REQUEST BY	REMARKS
		ORIGINAL SUBMISSION FOR AUTHORIZATION				
DATE		REVISIONS				

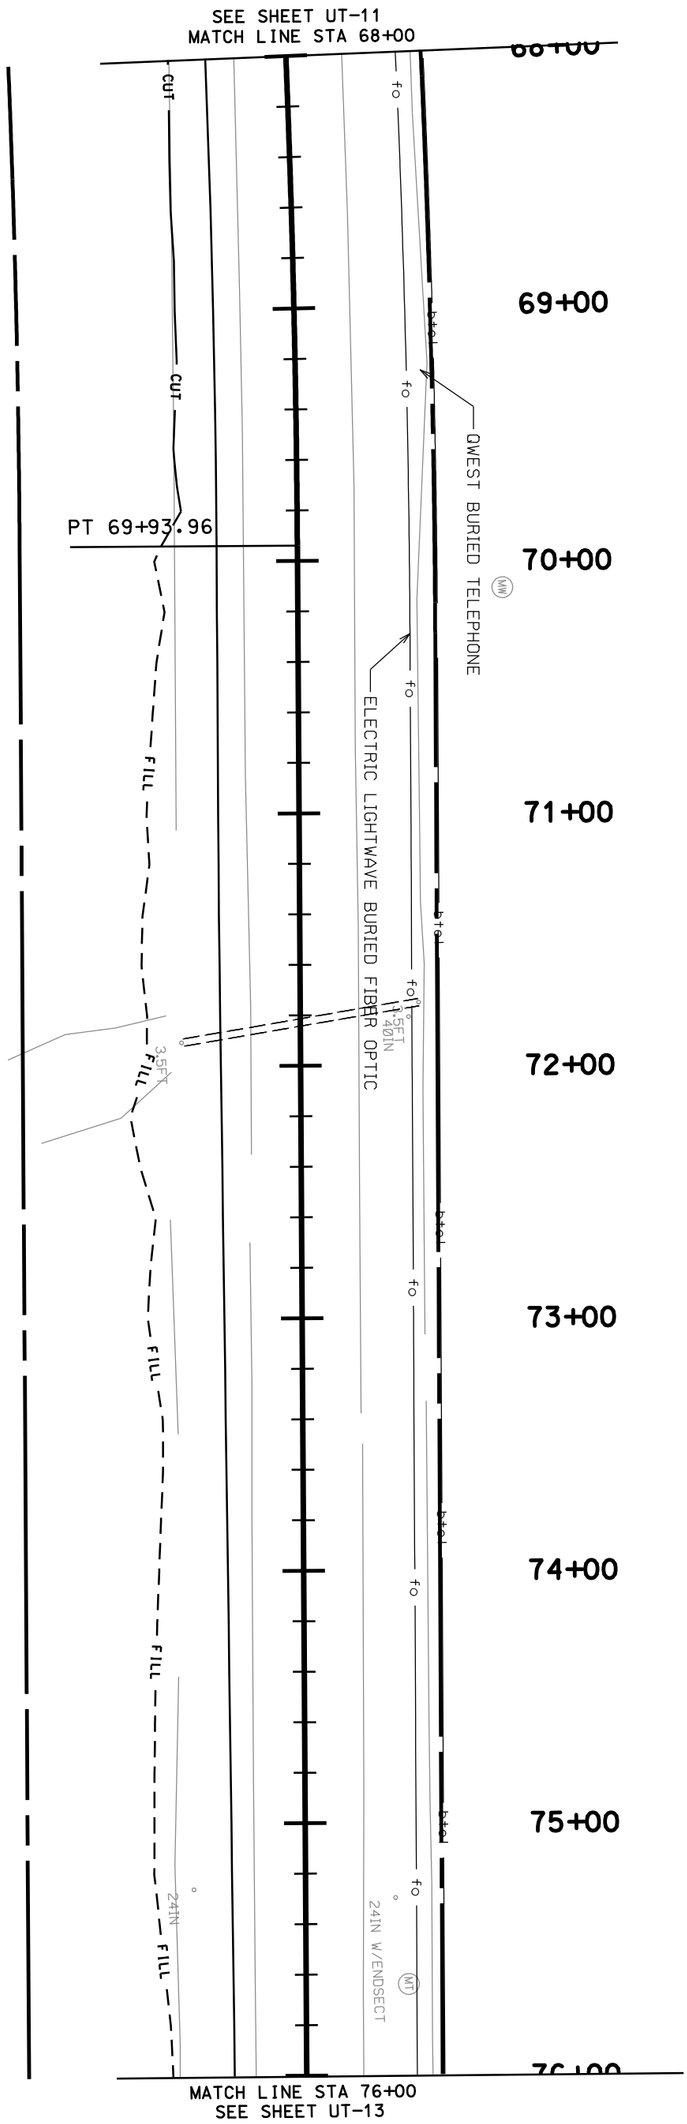

SHEET NO. UT-12	COUNTY UTAH	SR-92, EAST OF I-15 IN LEHI, UTAH CO. TOPO AND UTILITY SHEET	UTAH DEPARTMENT OF TRANSPORTATION REGION THREE, OREM, UTAH ROADWAY DESIGN									
		PROJECT NUMBER SP-0092(5)1	APPROVAL RECOMM. DATE PROJECT DESIGN ENGINEER	DESIGN	CHECK	REVIEW	NO.	DATE	DESIGN REV.BY	MAPS CORR.BY	PARCELS AFFECTED	REQUEST BY	REMARKS
			APPROVED FOR USE BY UDOT DATE PRECONSTRUCTION ENGINEER	DRAWN	CHECK	DATE	ORIGINAL SUBMISSION FOR AUTHORIZATION					
				QUANT.	CHECK	BY	DATE	REVISIONS				

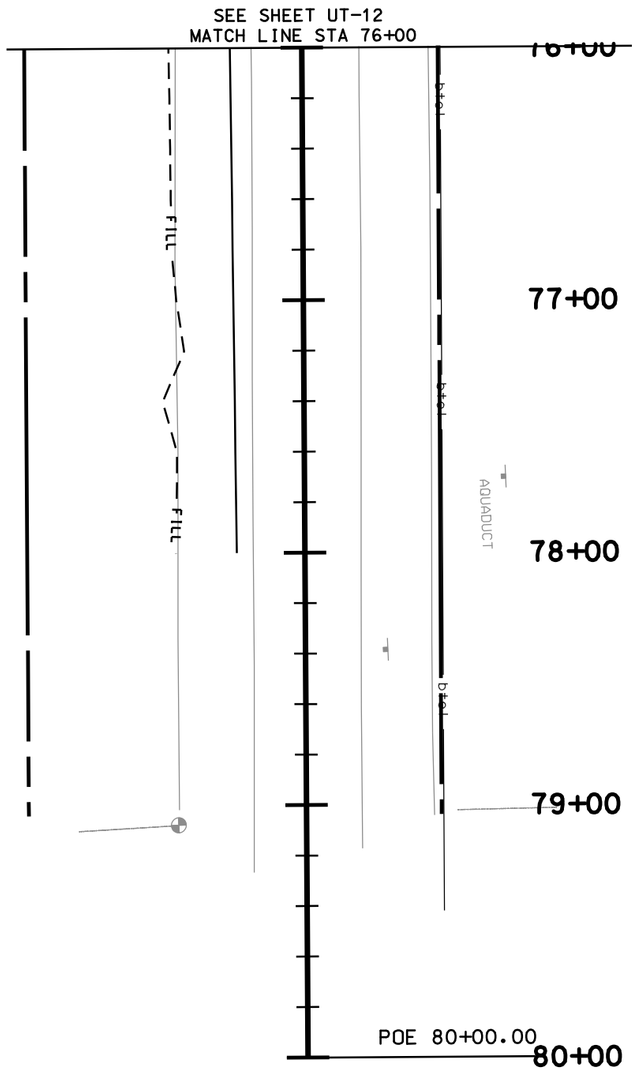

SHEET NO. UT-13	UTAH COUNTY	SR-92, EAST OF I-15	UTAH DEPARTMENT OF TRANSPORTATION								
		IN LEHI, UTAH CO.	REGION THREE, OREM, UTAH								
		TOPO AND UTILITY SHEET	ROADWAY DESIGN								
			APPROVAL RECOMM. DATE PROJECT DESIGN ENGINEER	DESIGN CHECK	REVIEW	NO.	DATE	DESIGN REV.BY	MAPS CORR.BY	PARCELS AFFECTED	REQUEST BY	REMARKS
		PROJECT NUMBER SP-0092(5)1	APPROVED FOR USE BY UDOT DATE PRECONSTRUCTION ENGINEER	DRAWN CHECK	DATE							
				QUANT. CHECK	BY							

ORIGINAL SUBMISSION FOR AUTHORIZATION

DATE REVISIONS