TYPICAL NOISE WALL PLACEMENT LOCATION

R/W LINE APPLICATION

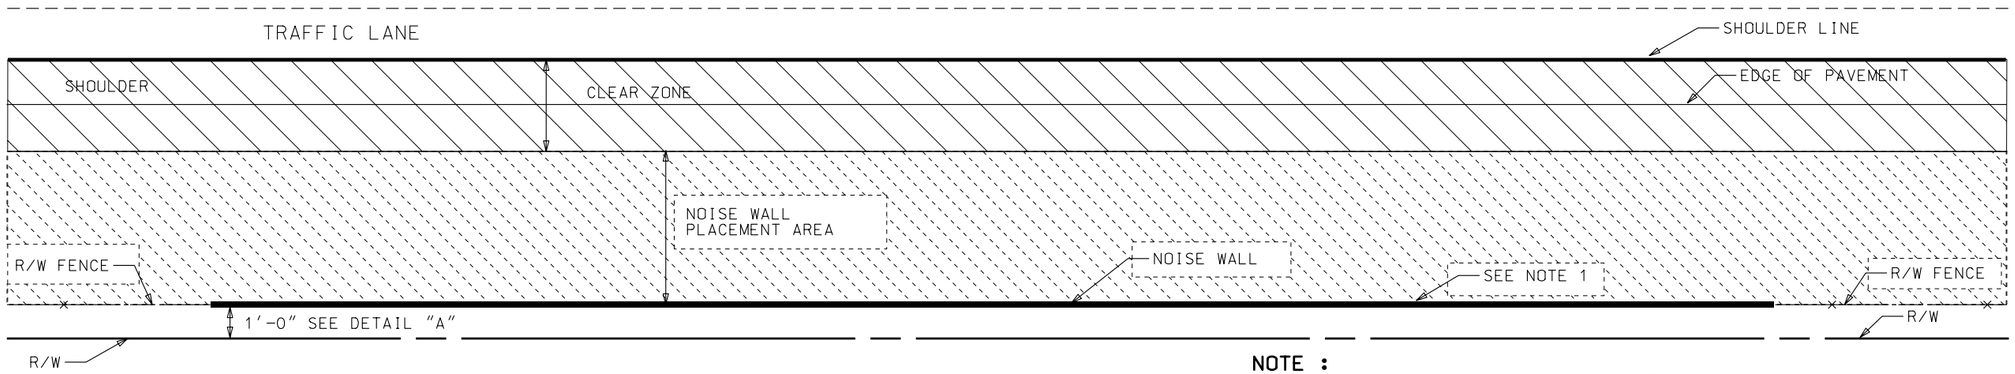

NOTE :

1. PLACE NOISE WALL A MINIMUM OF 1'-0" INSIDE R/W LINE AND CONNECT R/W FENCE TO BOTH ENDS OF WALL. IF NOT PLACED 1'-0" INSIDE R/W LINE, PLACE NO CLOSER THAN 11'-6" FROM R/W LINE FOR MAINTENANCE PURPOSES AND ENVIRONMENTAL CONSIDERATIONS.

N/A LINE APPLICATION

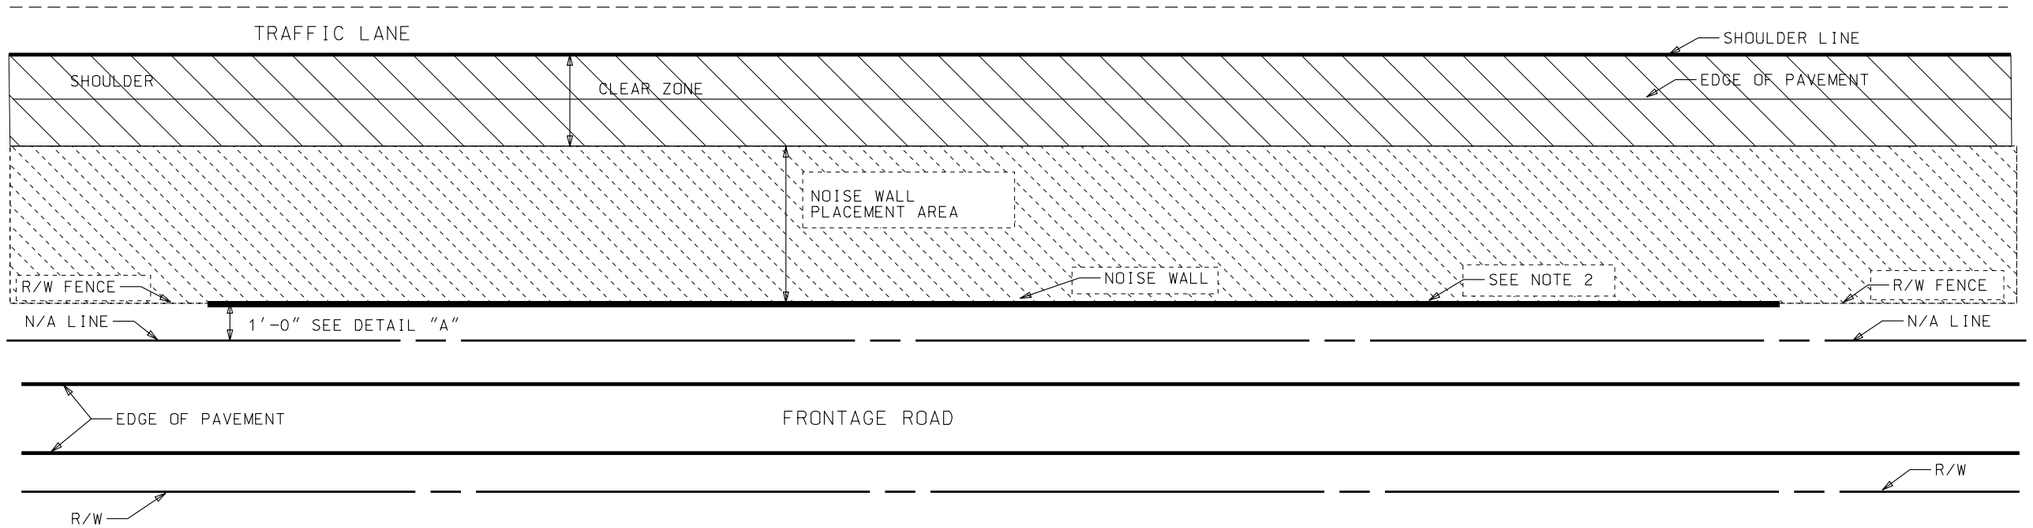

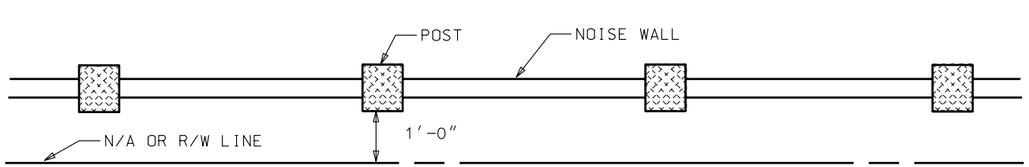

DETAIL "A"

NOTE :

1. WHEN N/A LINE IS PRESENT, PLACE NOISE WALL A MINIMUM OF 1'-0" INSIDE N/A LINE AND CONNECT R/W FENCE TO BOTH ENDS OF WALL. IF NOT PLACED 1'-0" INSIDE R/W LINE, PLACE NO CLOSER THAN 11'-6" FROM R/W LINE FOR MAINTENANCE PURPOSES AND ENVIRONMENTAL CONSIDERATIONS.
2. DO NOT PLACE NOISE WALLS OUTSIDE N/A LINE.

REVISIONS

NO.	DATE	APPR.	REMARKS

UTAH DEPARTMENT OF TRANSPORTATION
STANDARD DRAWINGS FOR ROAD AND BRIDGE CONSTRUCTION
SALT LAKE CITY, UTAH

RECOMMENDED FOR APPROVAL — JAN.01,2005 DATE
CHAIRMAN STANDARDS COMMITTEE APPROVED — JAN.01,2005 DATE
DEPUTY DIRECTOR

NOISE WALL PLACEMENT AREA
STANDARD DRAWING TITLE

STD DWG
SW 2

DGN File:N:\Eas\Standard_Drawings\Imperial\2005Approved\Structures and Walls (SW)\sw02.dgn
15-DEC-2004