TRAFFIC CONTROL FOR EXIT RAMP GORE

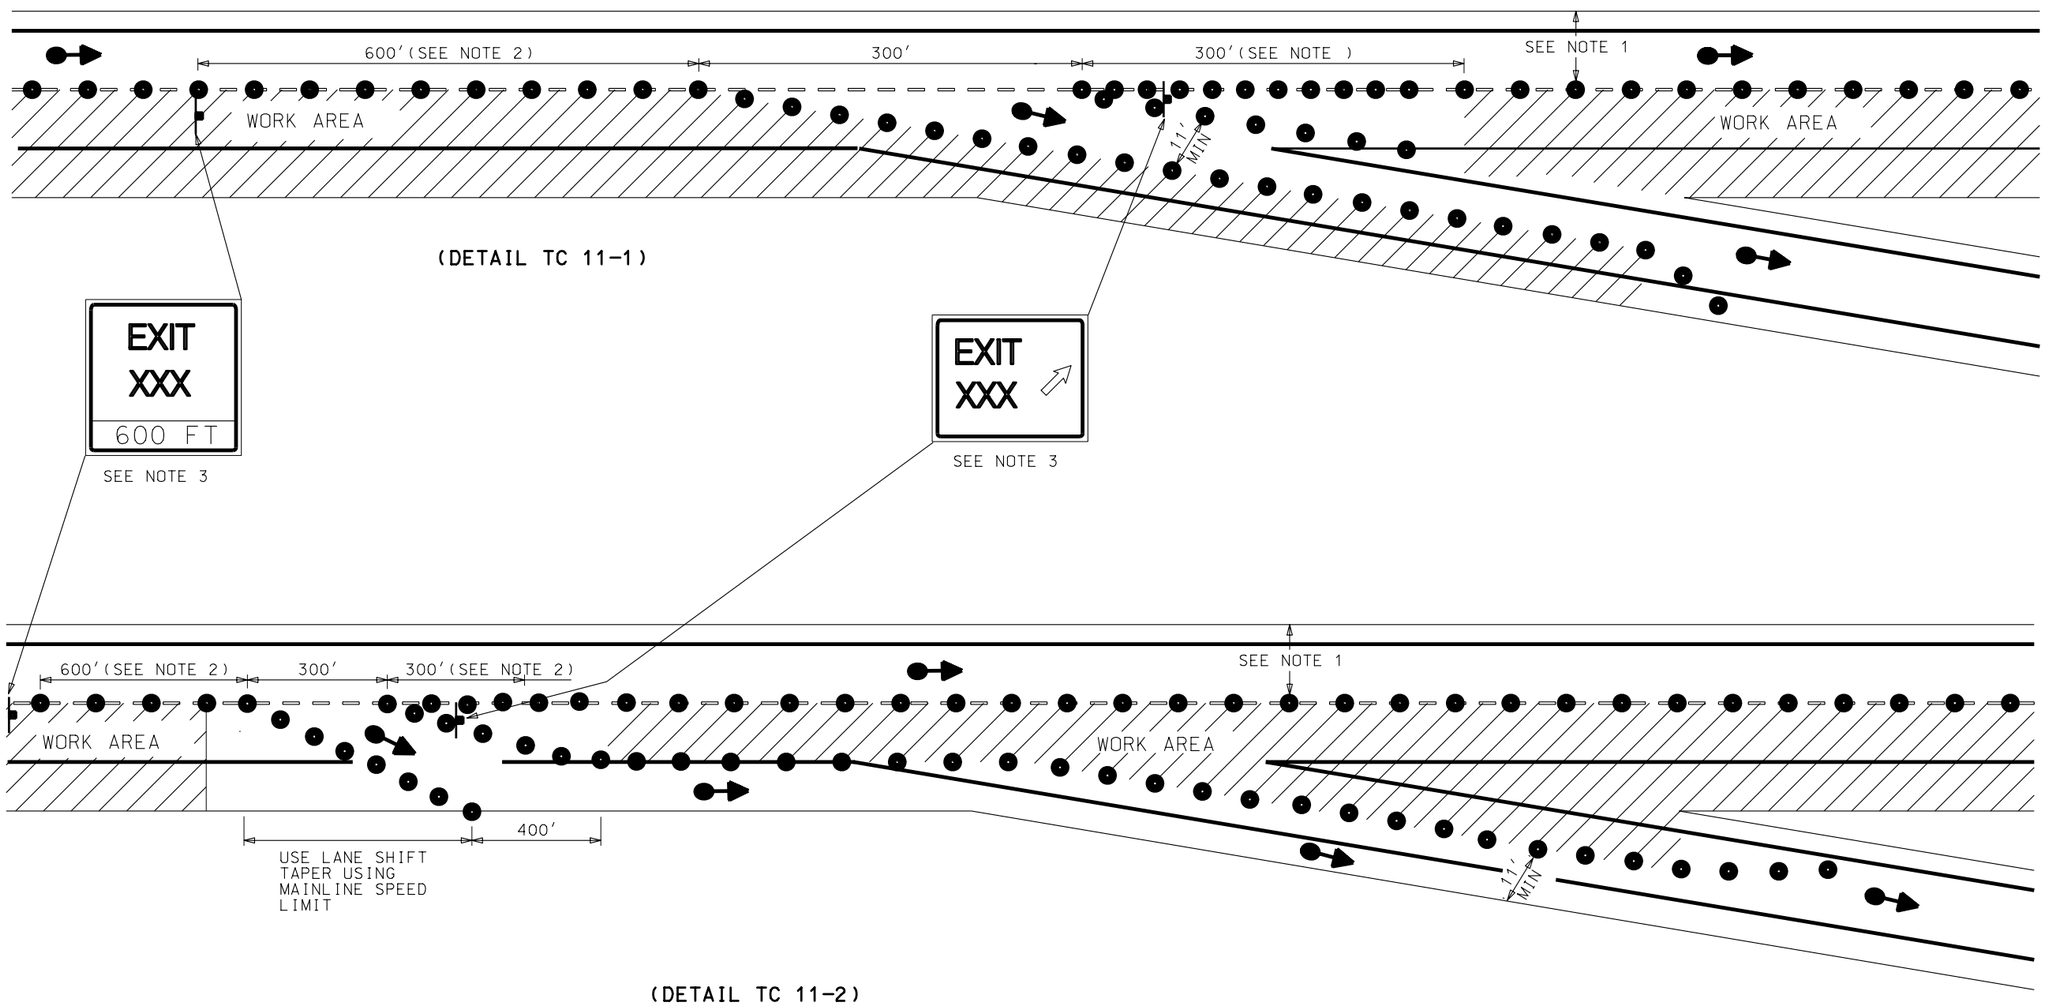

(DETAIL TC 11-1)

(DETAIL TC 11-2)

NOTES:

1. MAINTAIN 12' TRAVEL LANE AND 2' SHOULDER WIDTHS.
2. USE CHANNELIZING DEVICES SPACED AT 50'.
3. SEE STD DWG TC 1B.

REVISIONS

NO.	DATE	APPR.	REMARKS
1	06/29/06	BA	TYPO IN NOTE 3 CORRECTED.

UTAH DEPARTMENT OF TRANSPORTATION
STANDARD DRAWINGS FOR ROAD AND BRIDGE CONSTRUCTION
SALT LAKE CITY, UTAH

RECOMMENDED FOR APPROVAL — JUN.29.2006 DATE

CHAIRMAN STANDARDS COMMITTEE APPROVED — JUN.29.2006 DATE

DEPUTY DIRECTOR

TRAFFIC CONTROL
EXIT RAMP GORE

STANDARD DRAWING TITLE

STD DWG
TC 11

DGN File:L:\Standard Drawings\Imperial\2006\Approved\x-Change7Approved\tc11.dgn

06-JUL-2006