TRAFFIC CONTROL FOR ENTRANCE RAMP GORE

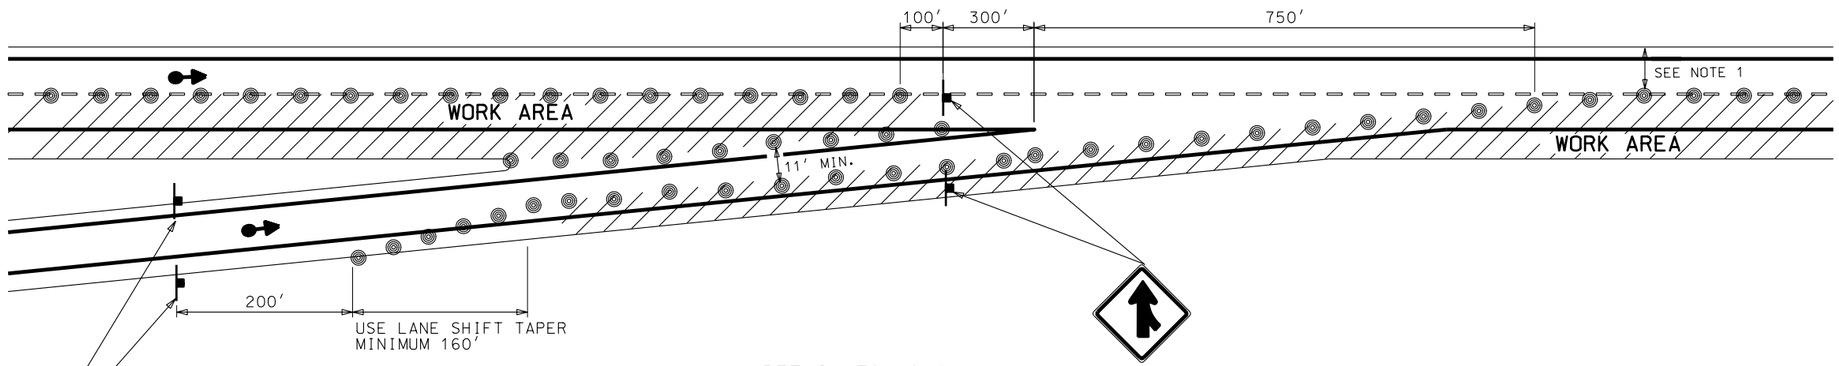

(DETAIL TC 12-1)

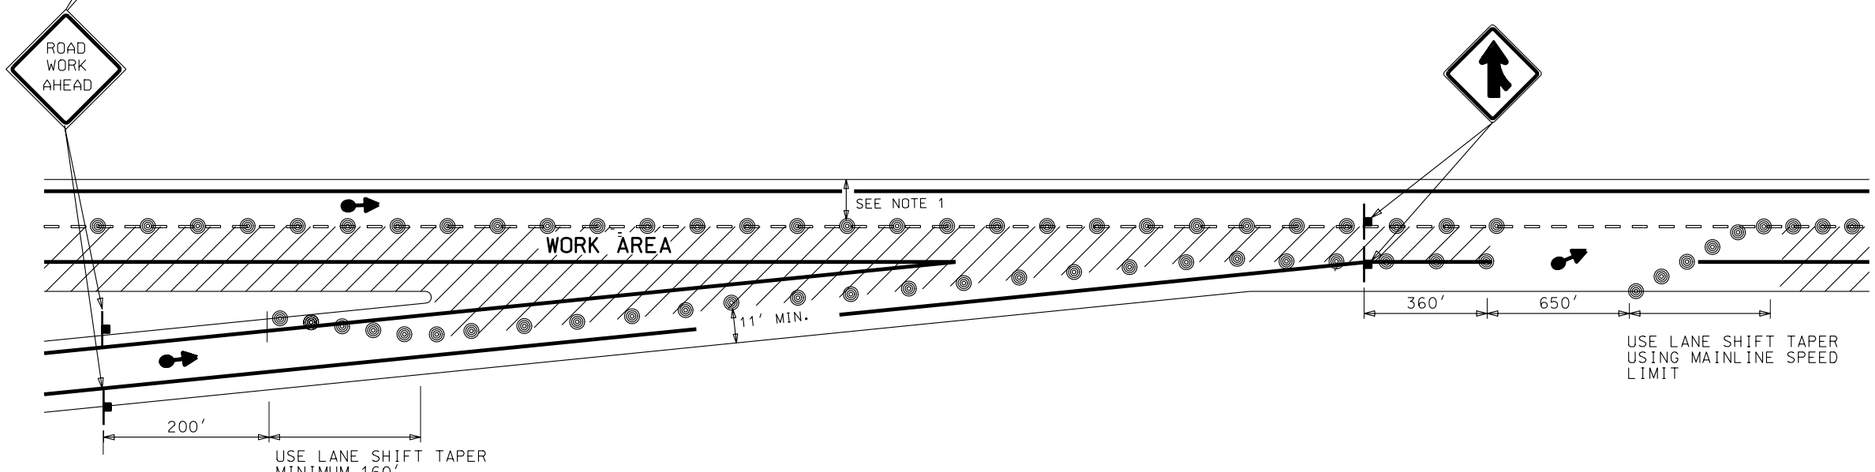

(DETAIL TC 12-2)

NOTE :

1. MAINTAIN 12' TRAVEL LANE AND 2'SHOULDER WIDTHS.

REVISIONS

NO.	DATE	APPR.	REMARKS

UTAH DEPARTMENT OF TRANSPORTATION
STANDARD DRAWINGS FOR ROAD AND BRIDGE CONSTRUCTION
SALT LAKE CITY, UTAH

RECOMMENDED FOR APPROVAL — JAN.01,2005 DATE
CHAIRMAN STANDARDS COMMITTEE APPROVED — JAN.01,2005 DATE
DEPUTY DIRECTOR

TRAFFIC CONTROL
ENTRANCE RAMP GORE

STANDARD DRAWING TITLE

STD DWG
TC 12

DGN File:N:\Esd\Standard.Drawings\Imperial\2005Approved\Traffic Control(TC)\tc12.dgn

15-DEC-2004