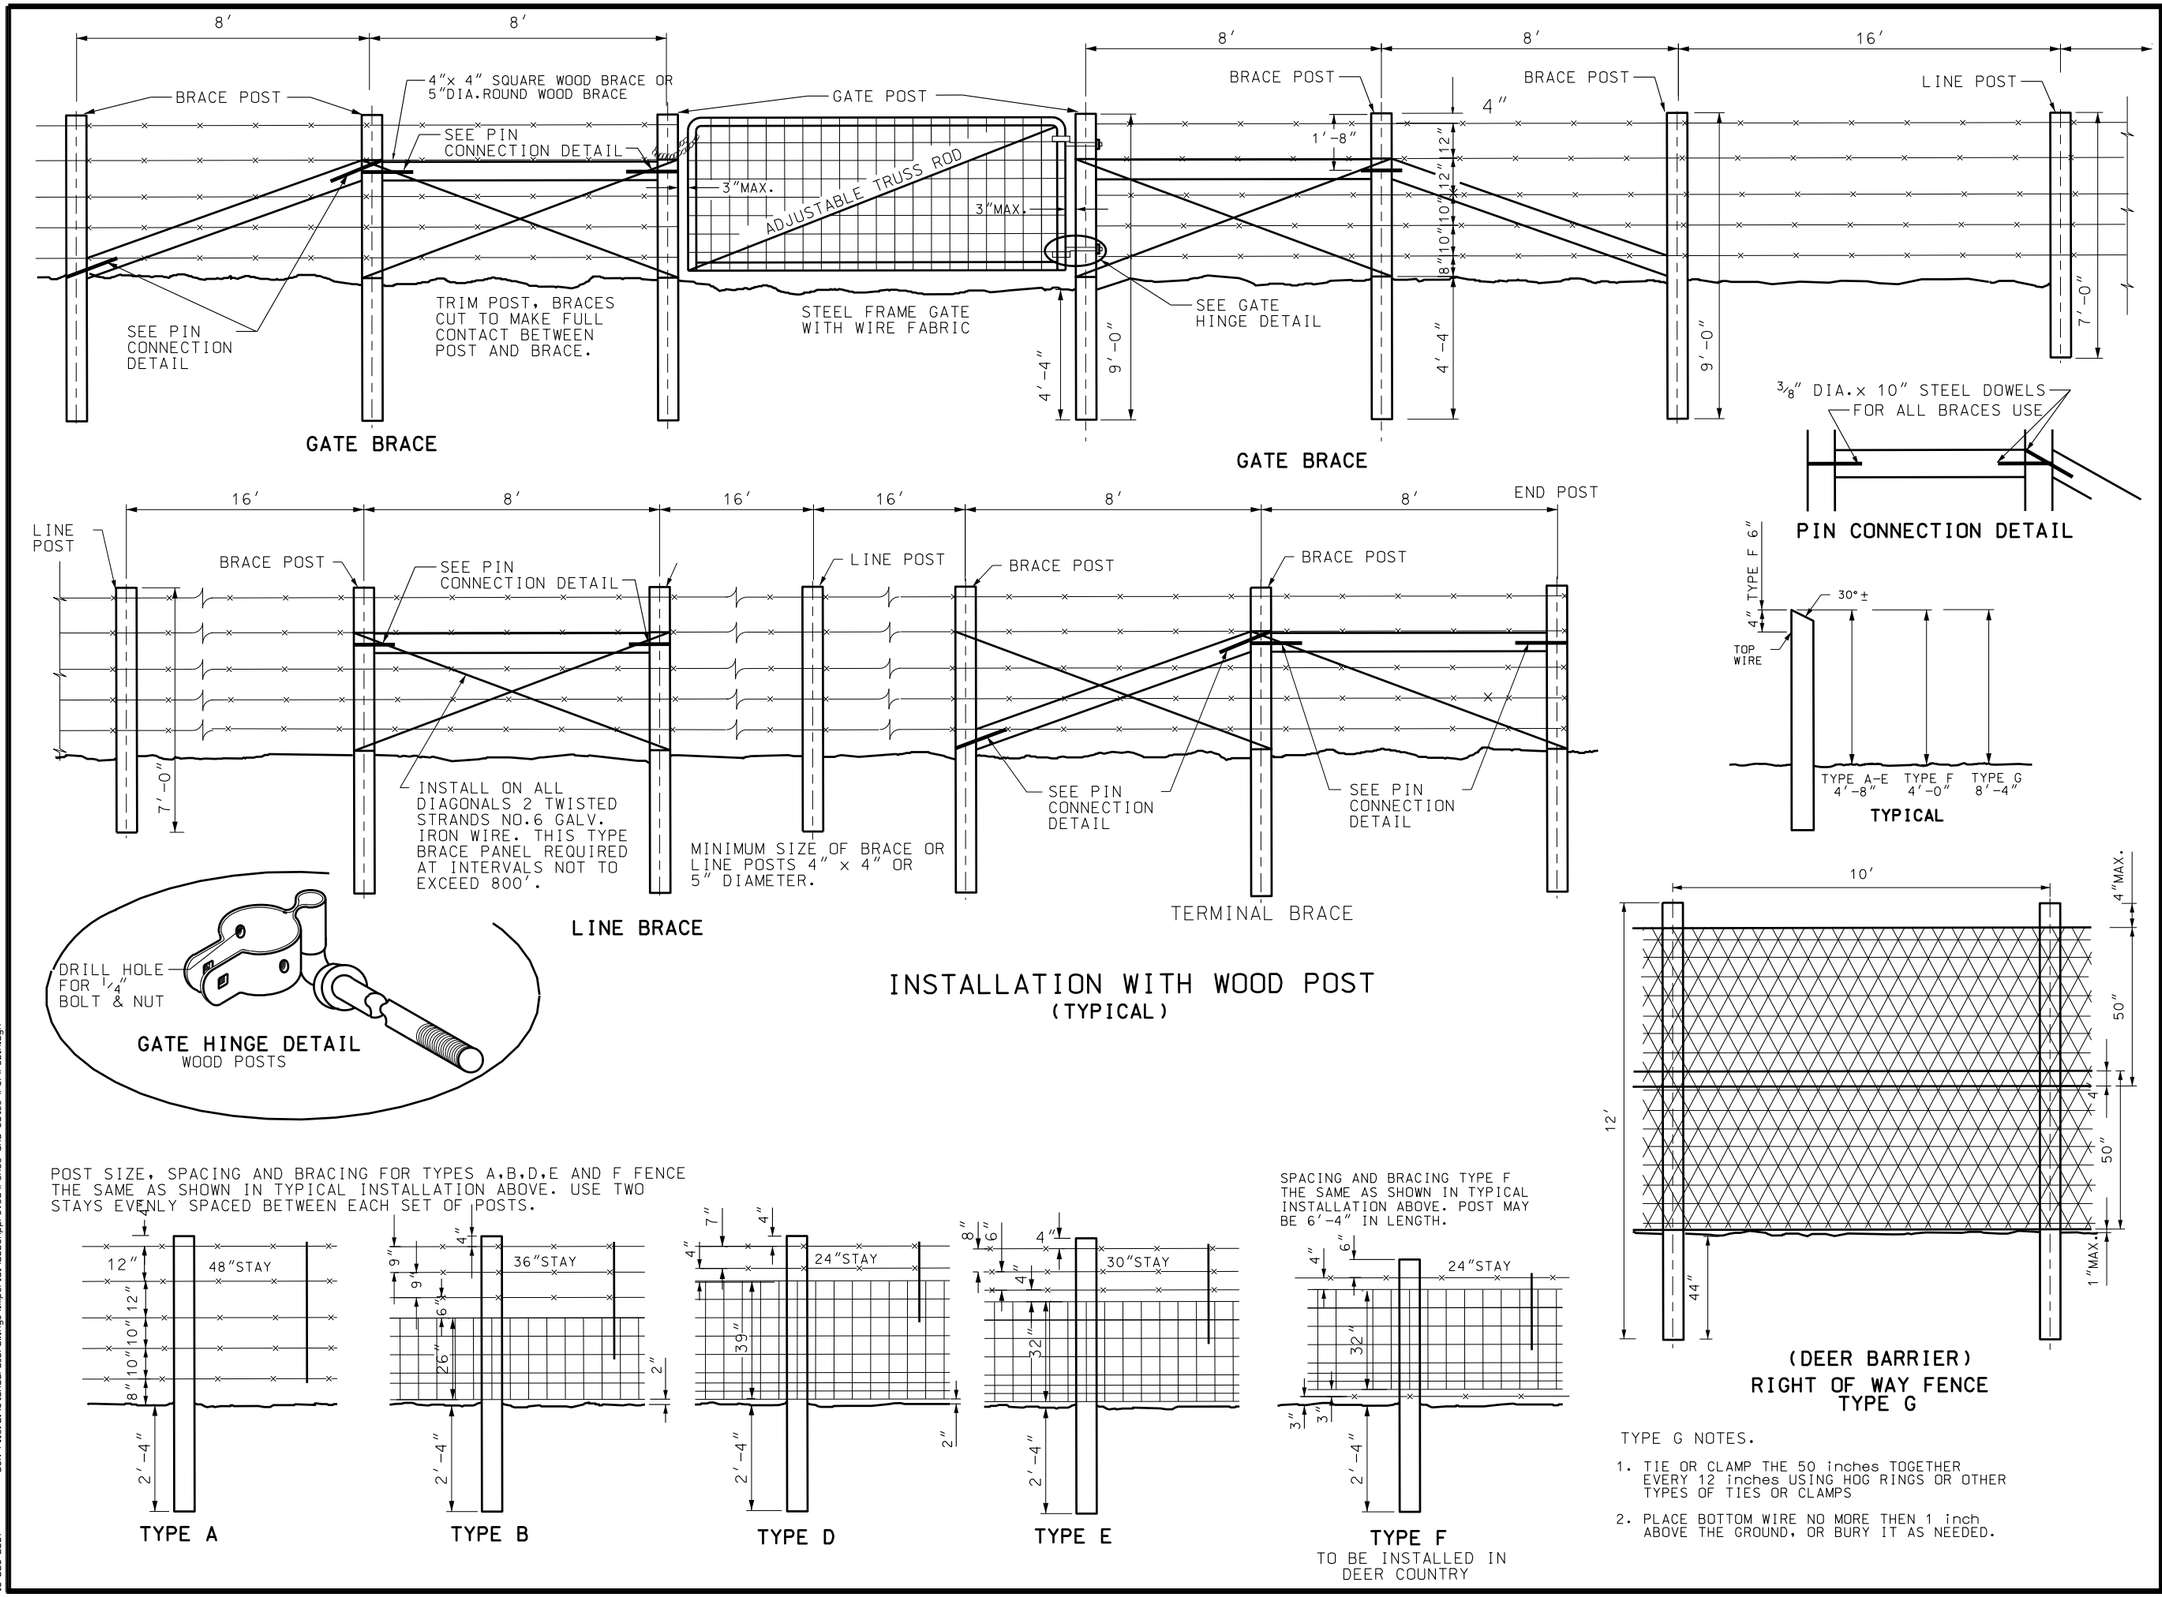

TYPE G NOTES.

1. TIE OR CLAMP THE 50 inches TOGETHER EVERY 12 inches USING HOG RINGS OR OTHER TYPES OF TIES OR CLAMPS
2. PLACE BOTTOM WIRE NO MORE THEN 1 inch ABOVE THE GROUND, OR BURY IT AS NEEDED.

REVISIONS

NO.	DATE	APPR.	REMARKS

UTAH DEPARTMENT OF TRANSPORTATION
STANDARD DRAWINGS FOR ROAD AND BRIDGE CONSTRUCTION
SALT LAKE CITY, UTAH

RECOMMENDED FOR APPROVAL — JAN.01.2008 DATE
CHAIRMAN STANDARDS COMMITTEE
APPROVED — JAN.01.2008 DATE
DEPUTY DIRECTOR

RIGHT OF WAY
FENCE AND GATES
(WOOD POST)

STANDARD DRAWING TITLE

STD DWG
FG 1A

DGN File:L:\Standard Drawings\Imperial\2008Approved\Fence and Gates (FG)\FG01A.dgn
18-DEC-2007