SR-_____ M.P._____±

Speed Limit;_____ M.P.H.

NOTES:_____

RECEIVED:

APPROVED UDOT REG 3

SIG._____

TITLE REG. 3 PERMITS OFFICER

DATE _____

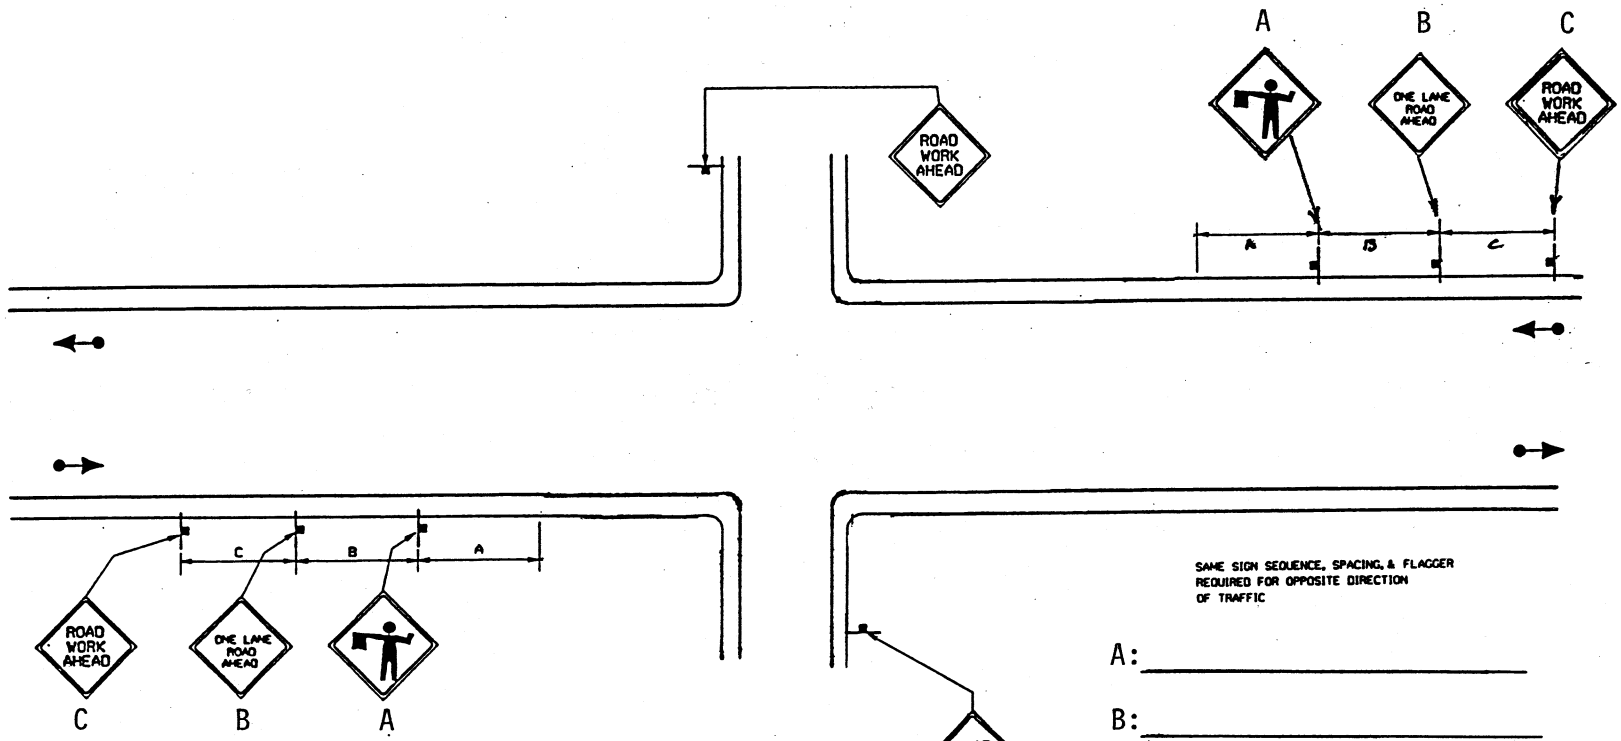

FLAGGING OPERATION
- TWO WAY WITH ONE LANE CLOSED

SAME SIGN SEQUENCE, SPACING, & FLAGGER REQUIRED FOR OPPOSITE DIRECTION OF TRAFFIC

A:_____

B:_____

C:_____

ALL DIMENSIONS ARE SHOWN IN METERS (m) UNLESS OTHERWISE NOTED.