MOUNTAIN VIEW CORRIDOR

Aesthetics Guidelines

DRAFT | March 2009

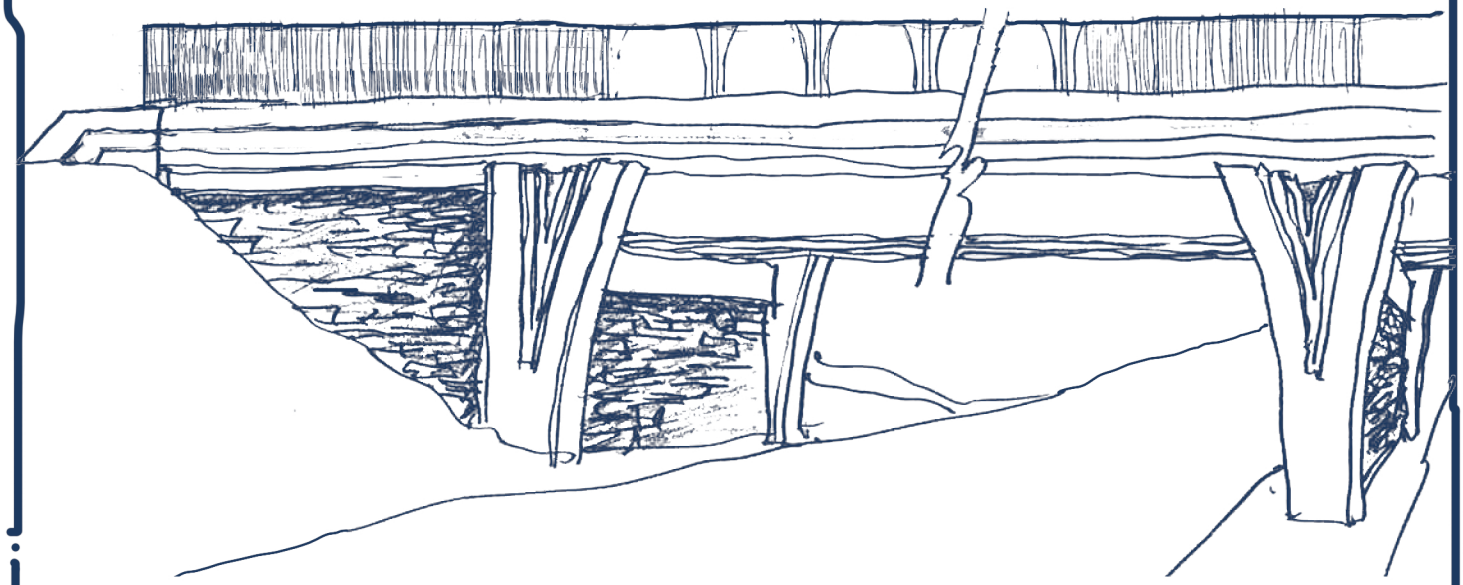

UDOT CONNECTING COMMUNITIES

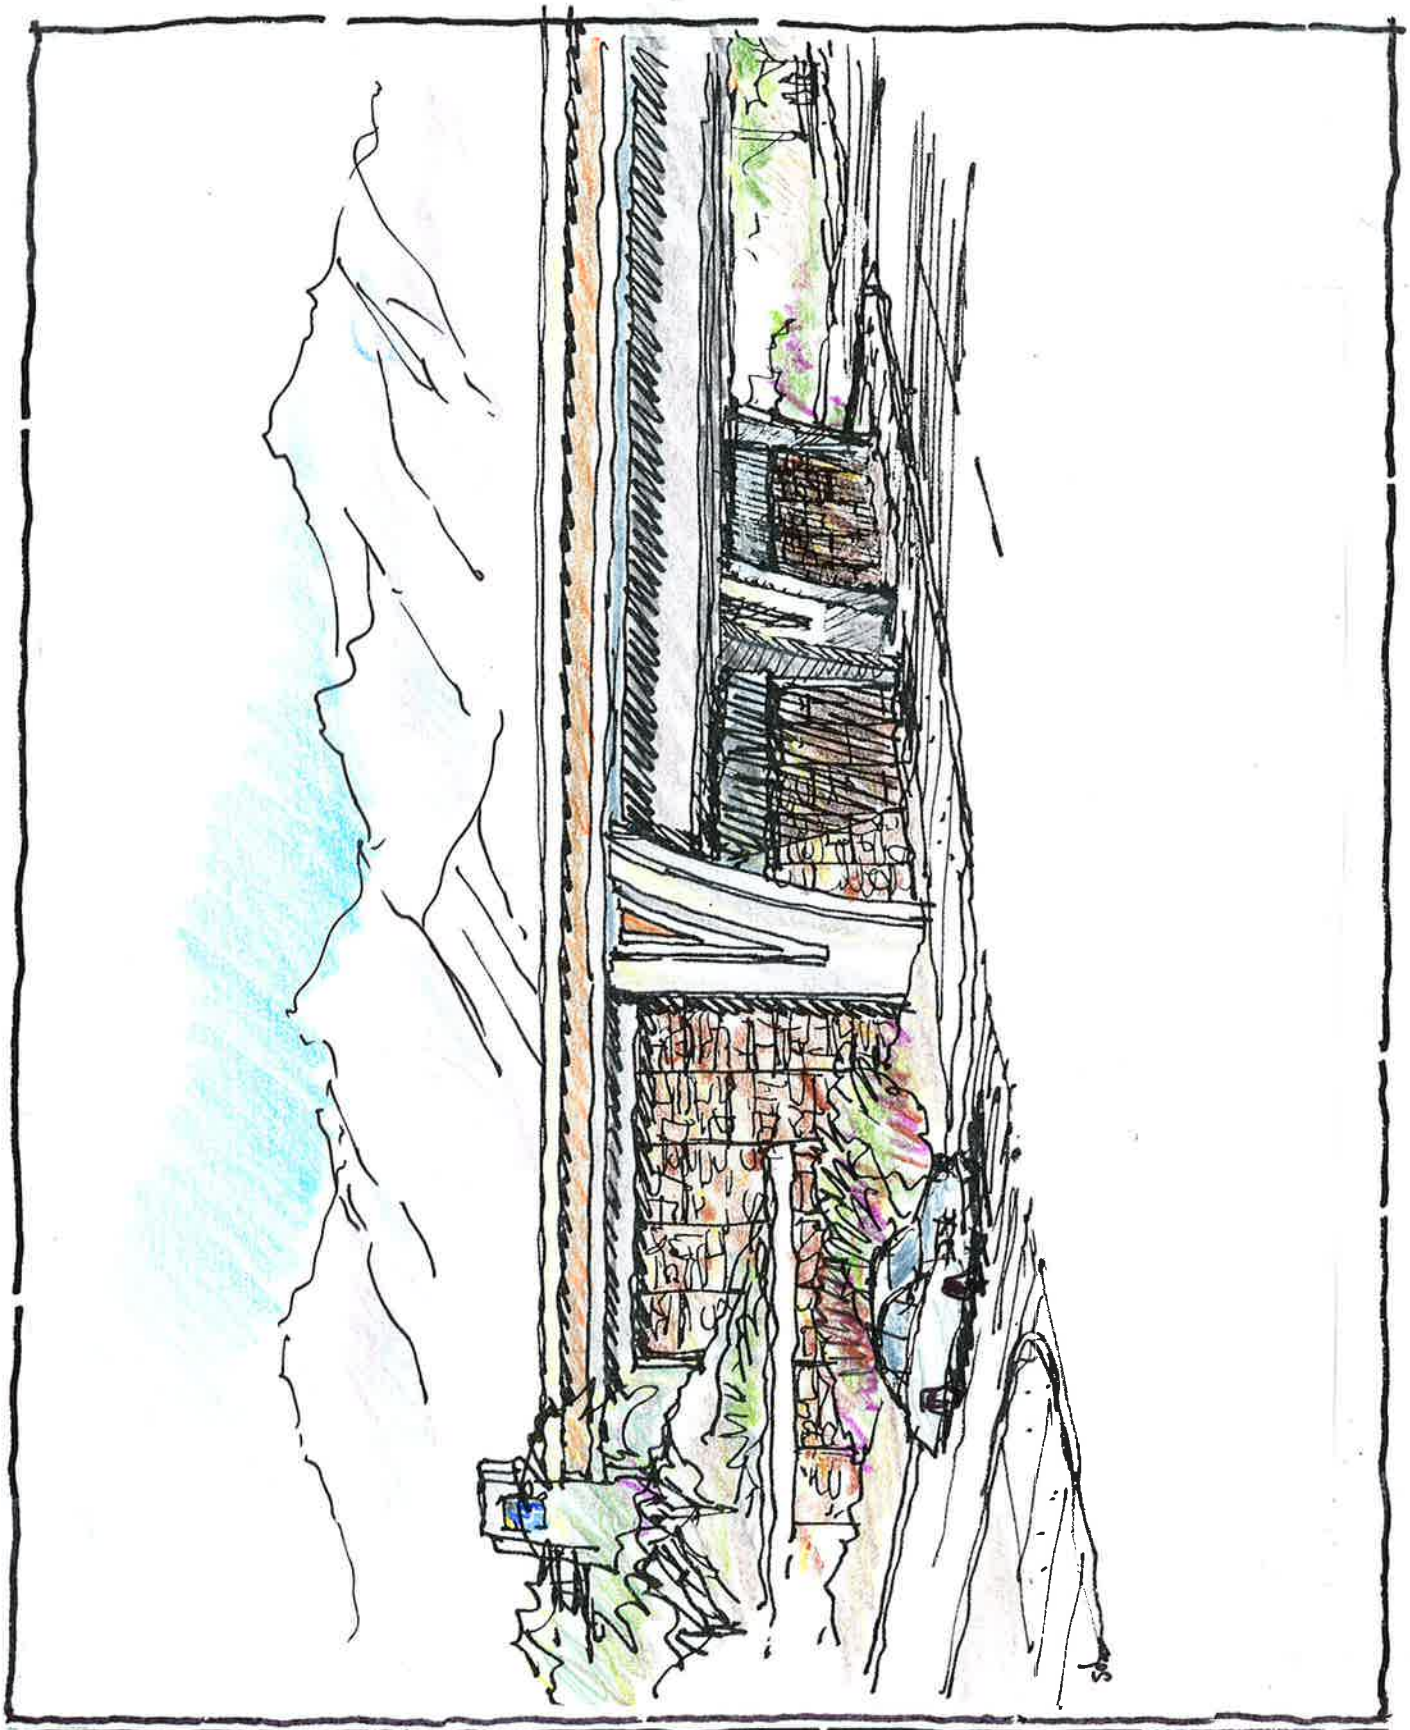

MOUNTAIN VIEW CORRIDOR

DESIGN GUIDELINES

SKETCH OF CORRIDOR OVER LOCAL STREET

MOUNTAIN VIEW CORRIDOR

DESIGN GUIDELINES

SKETCH OF LOCAL ST. OVER CORRIDOR

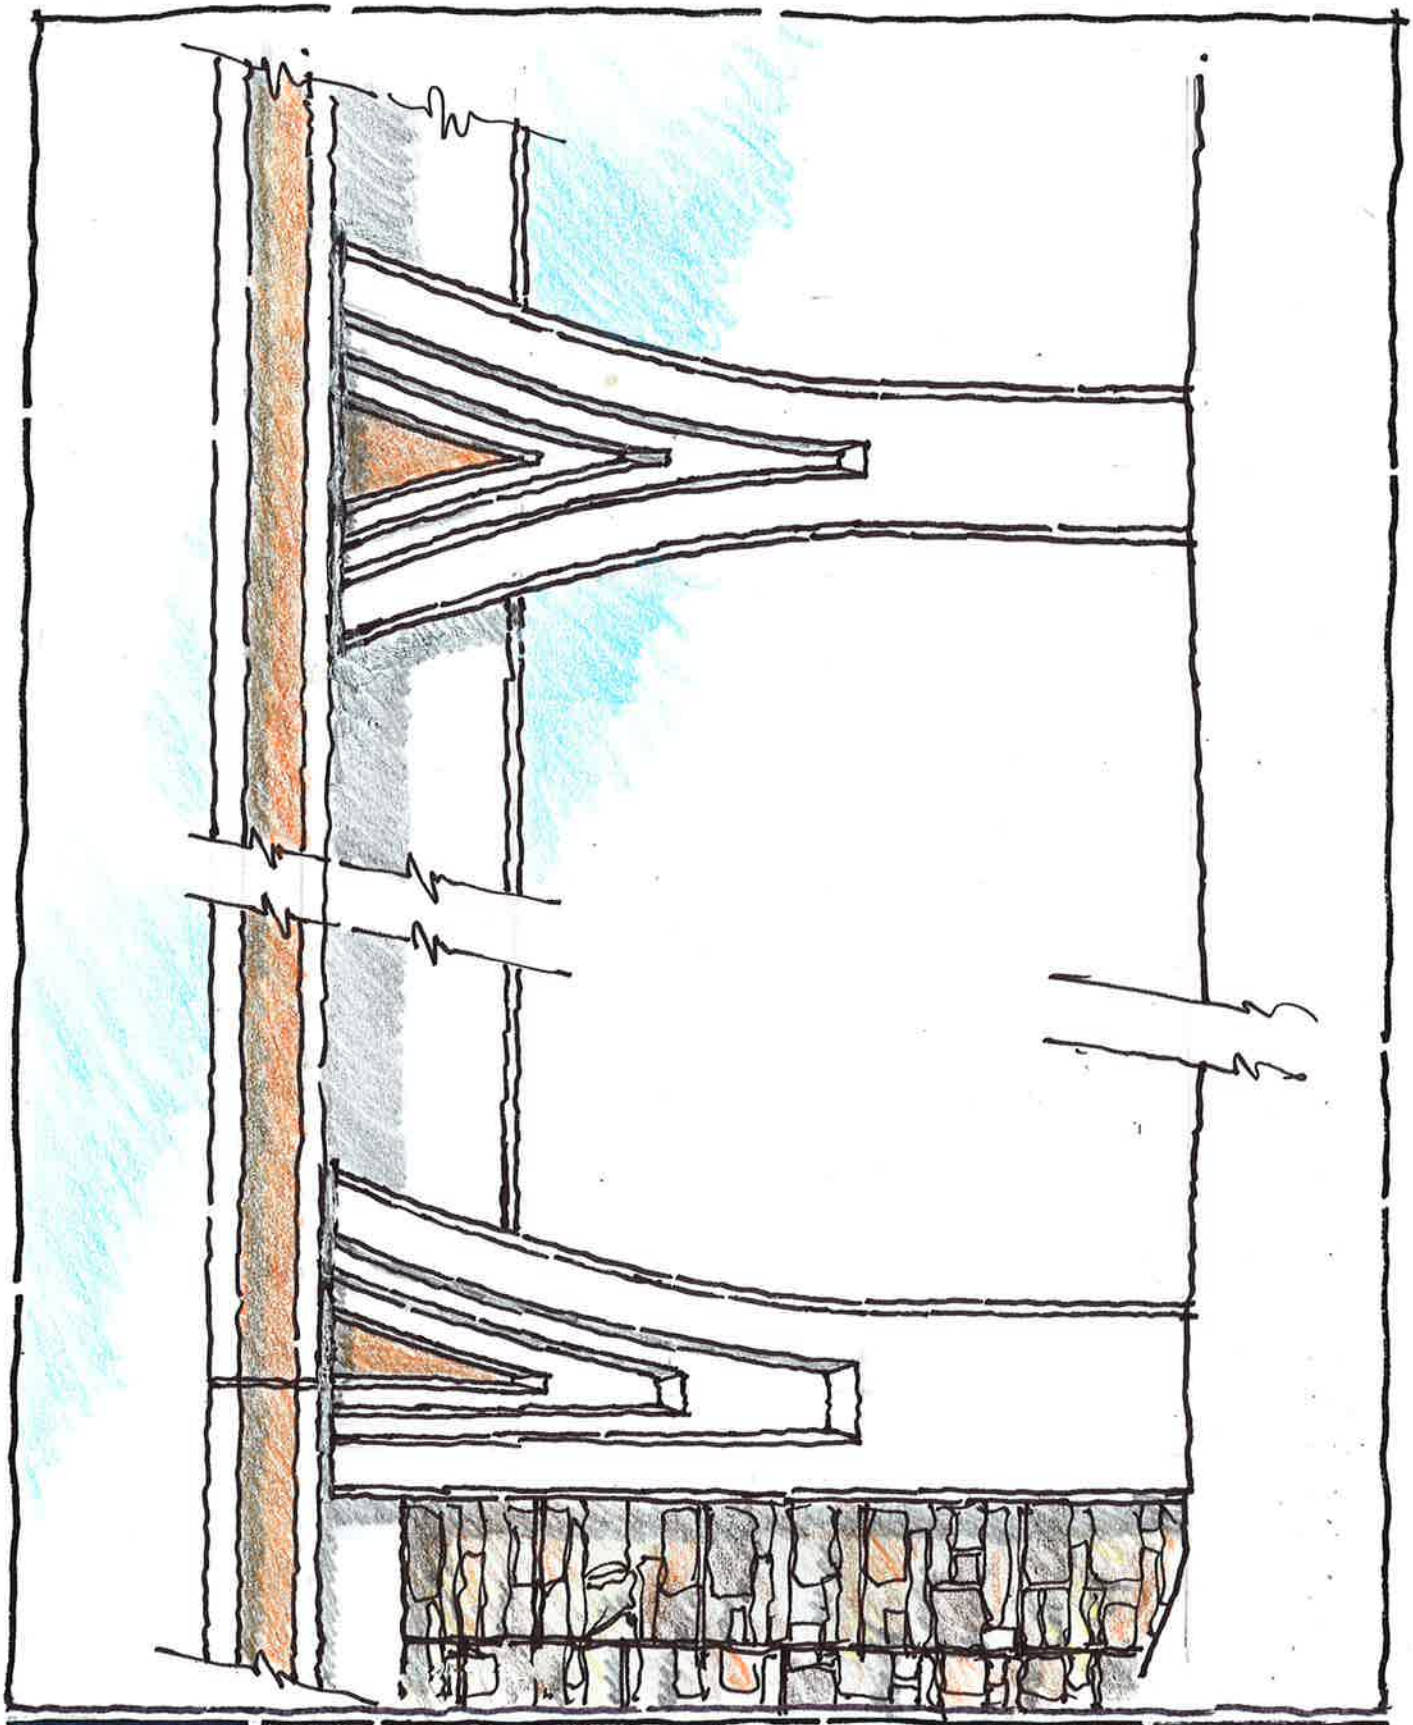

MOUNTAIN VIEW CORRIDOR

DESIGN GUIDELINES
PORTAL/CHEEK WALLS FOR ABUTMENTS & CTR PIERS

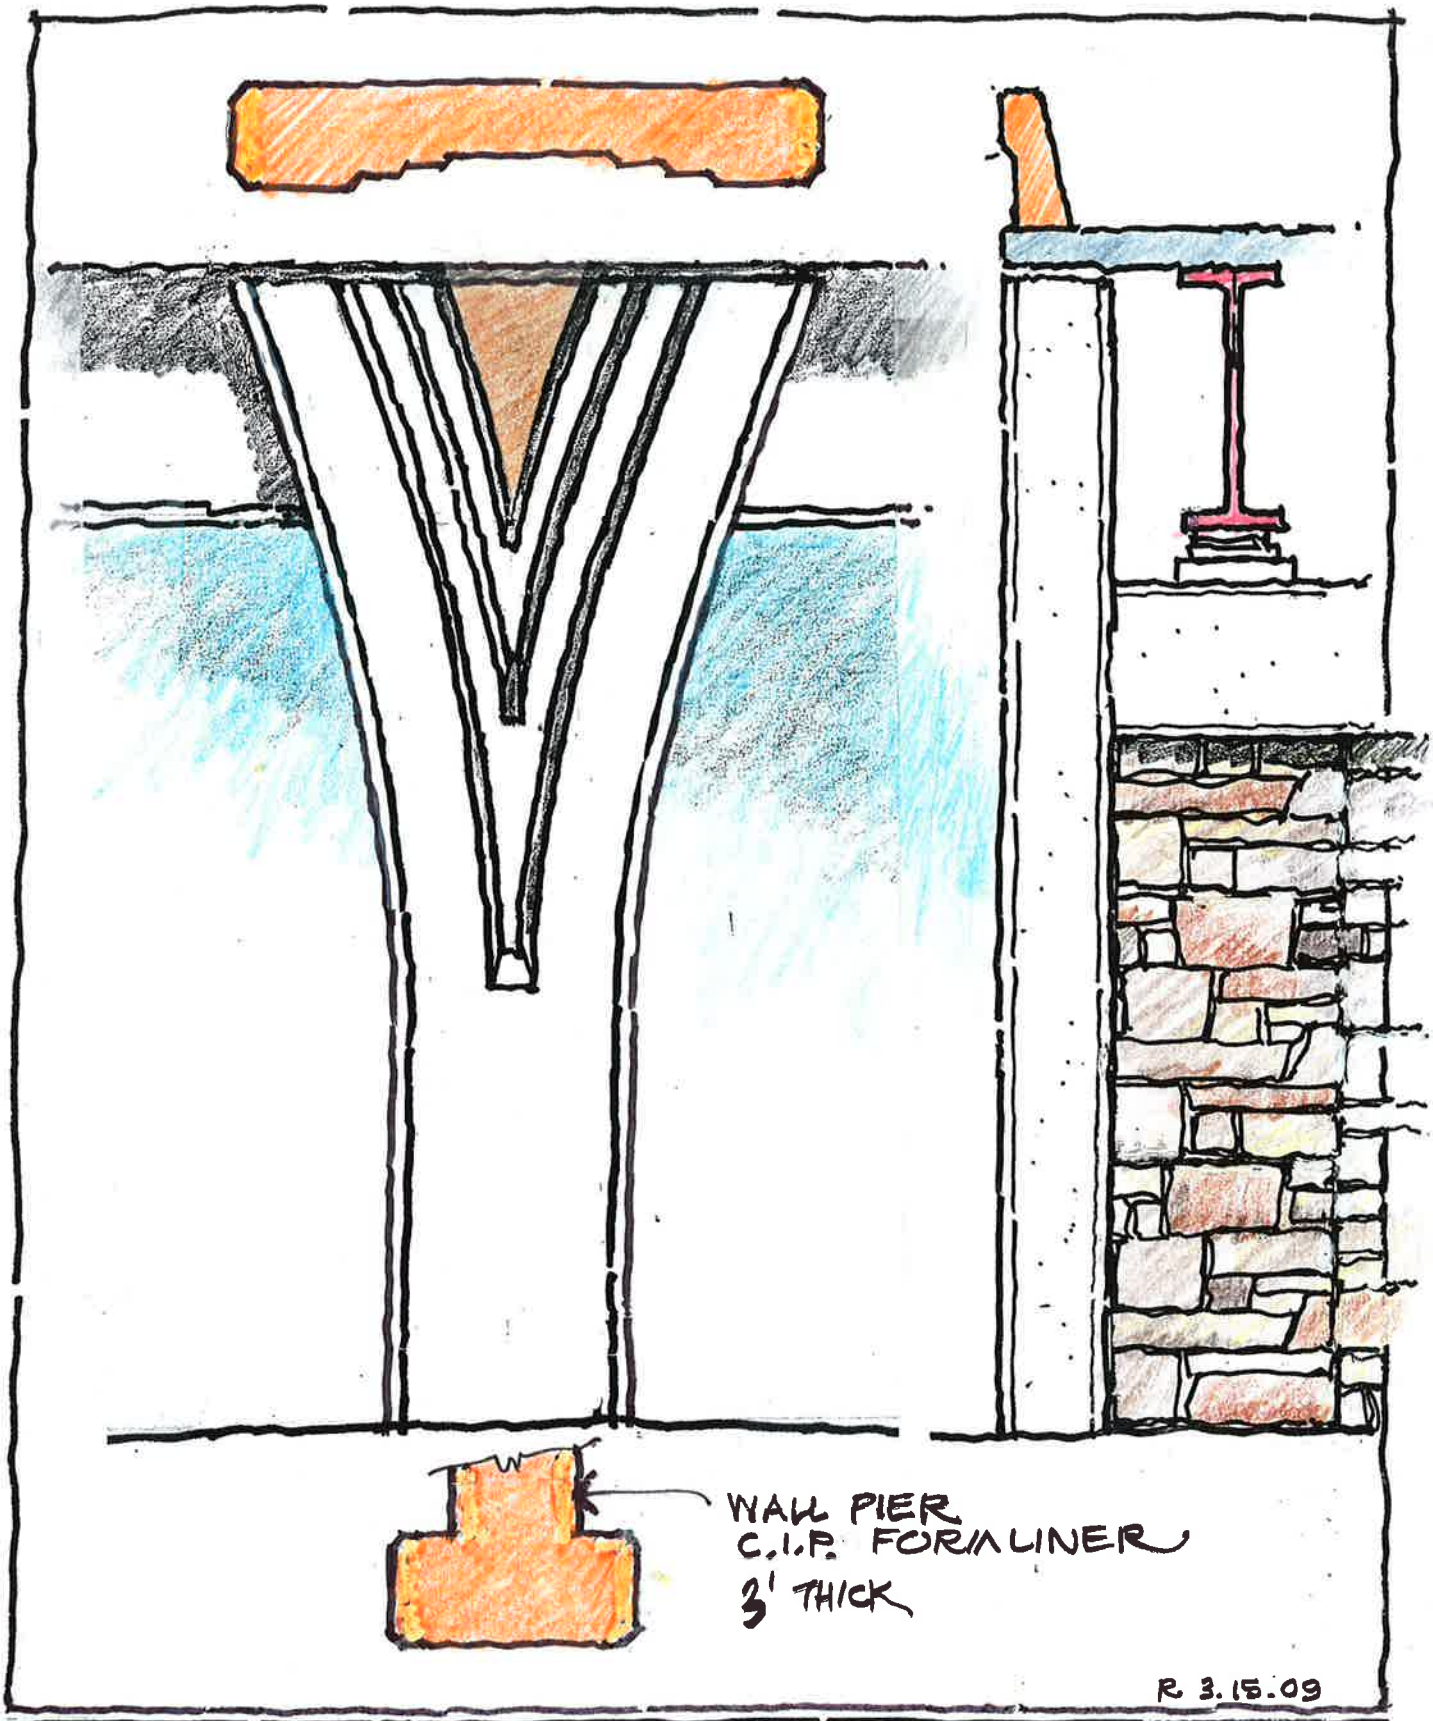

MOUNTAIN VIEW CORRIDOR

DESIGN GUIDELINES
PORTAL/CHEEK WALL @ CENTER PIER

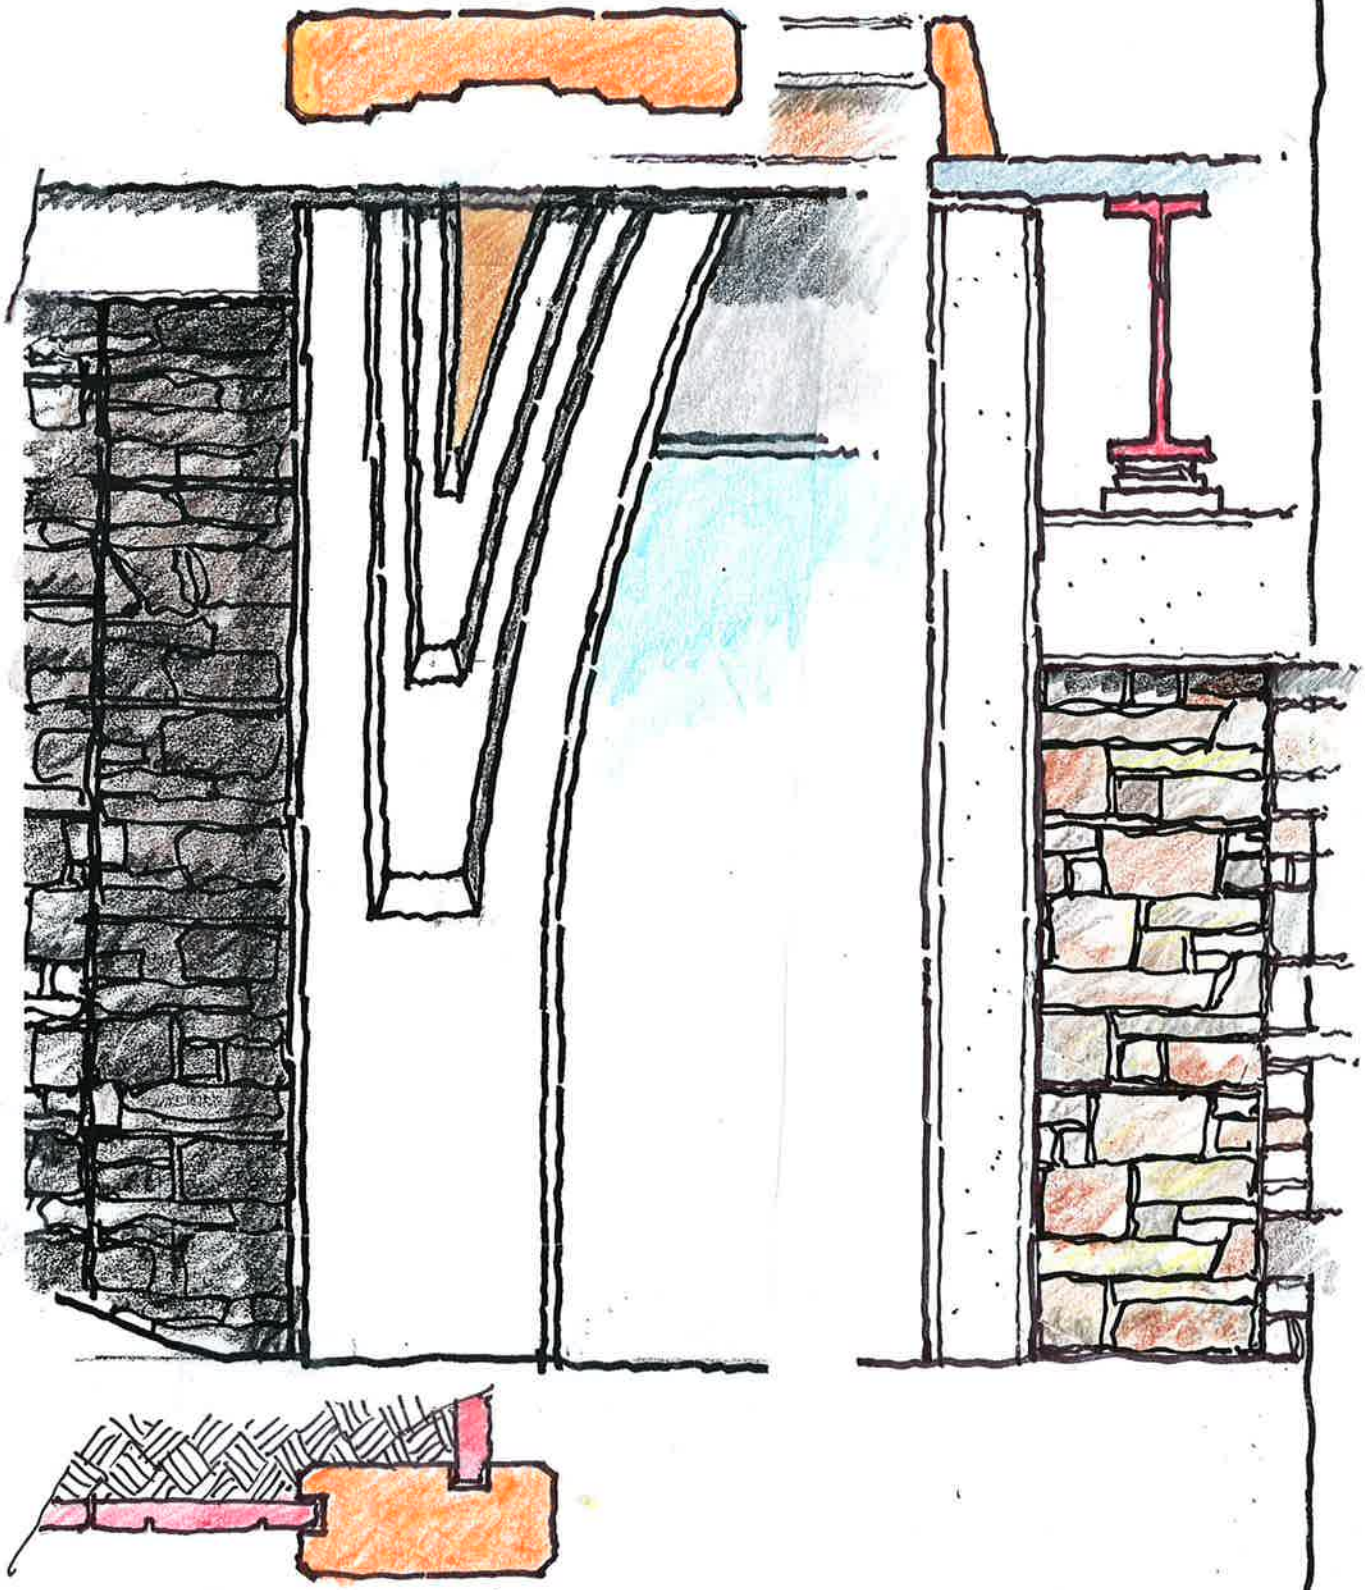

MOUNTAIN VIEW CORRIDOR

DESIGN GUIDELINES

PORTAL/CHEEK WALL @ ABUTMENT

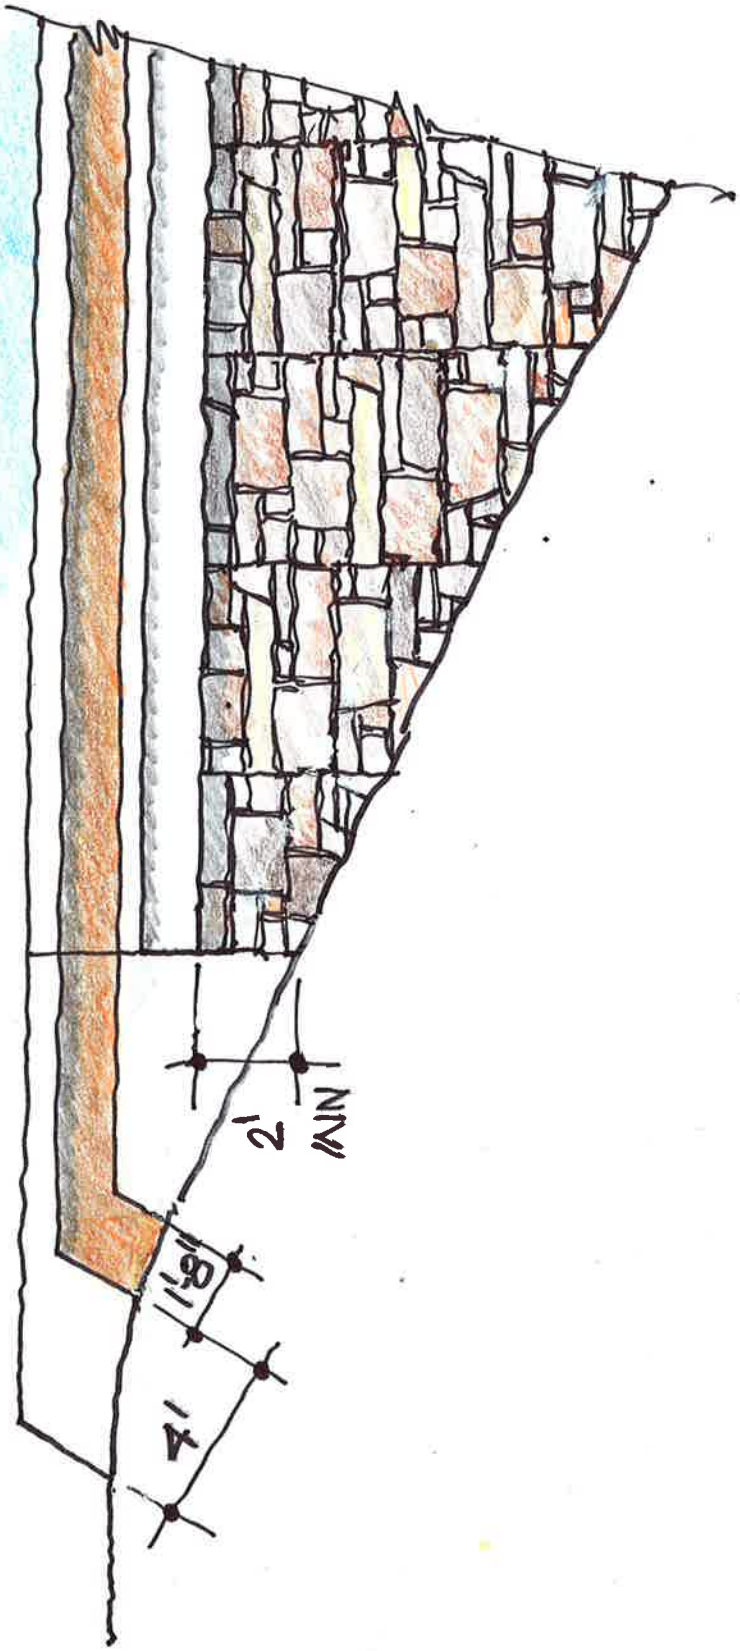

MOUNTAIN VIEW CORRIDOR

DESIGN GUIDELINES
END CONDITION
CORRIDOR OVER LOCAL RD.

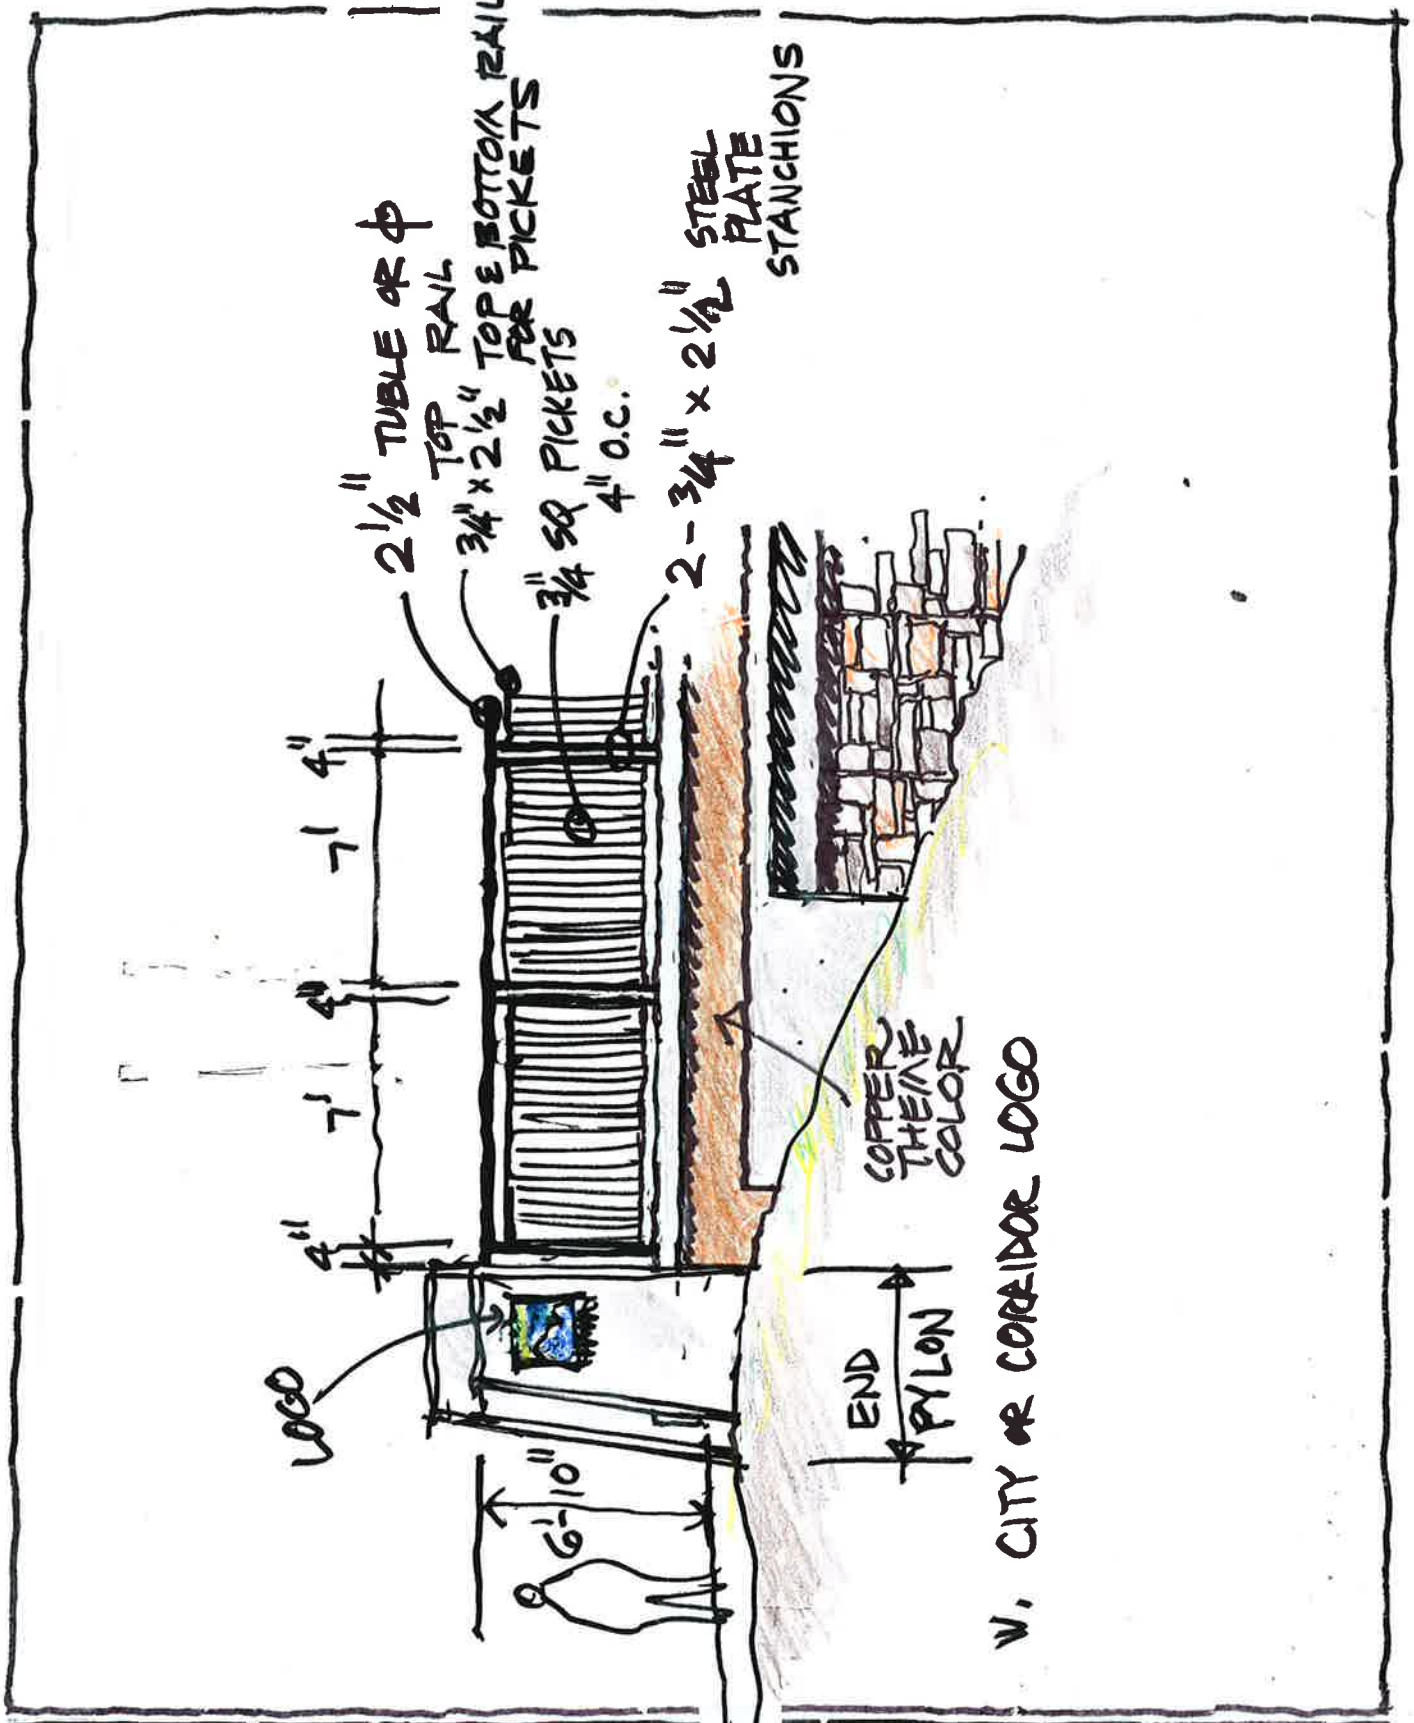

MOUNTAIN VIEW CORRIDOR

DESIGN GUIDELINES
END CONDITION
LOCAL ROAD OVER CORRIDOR

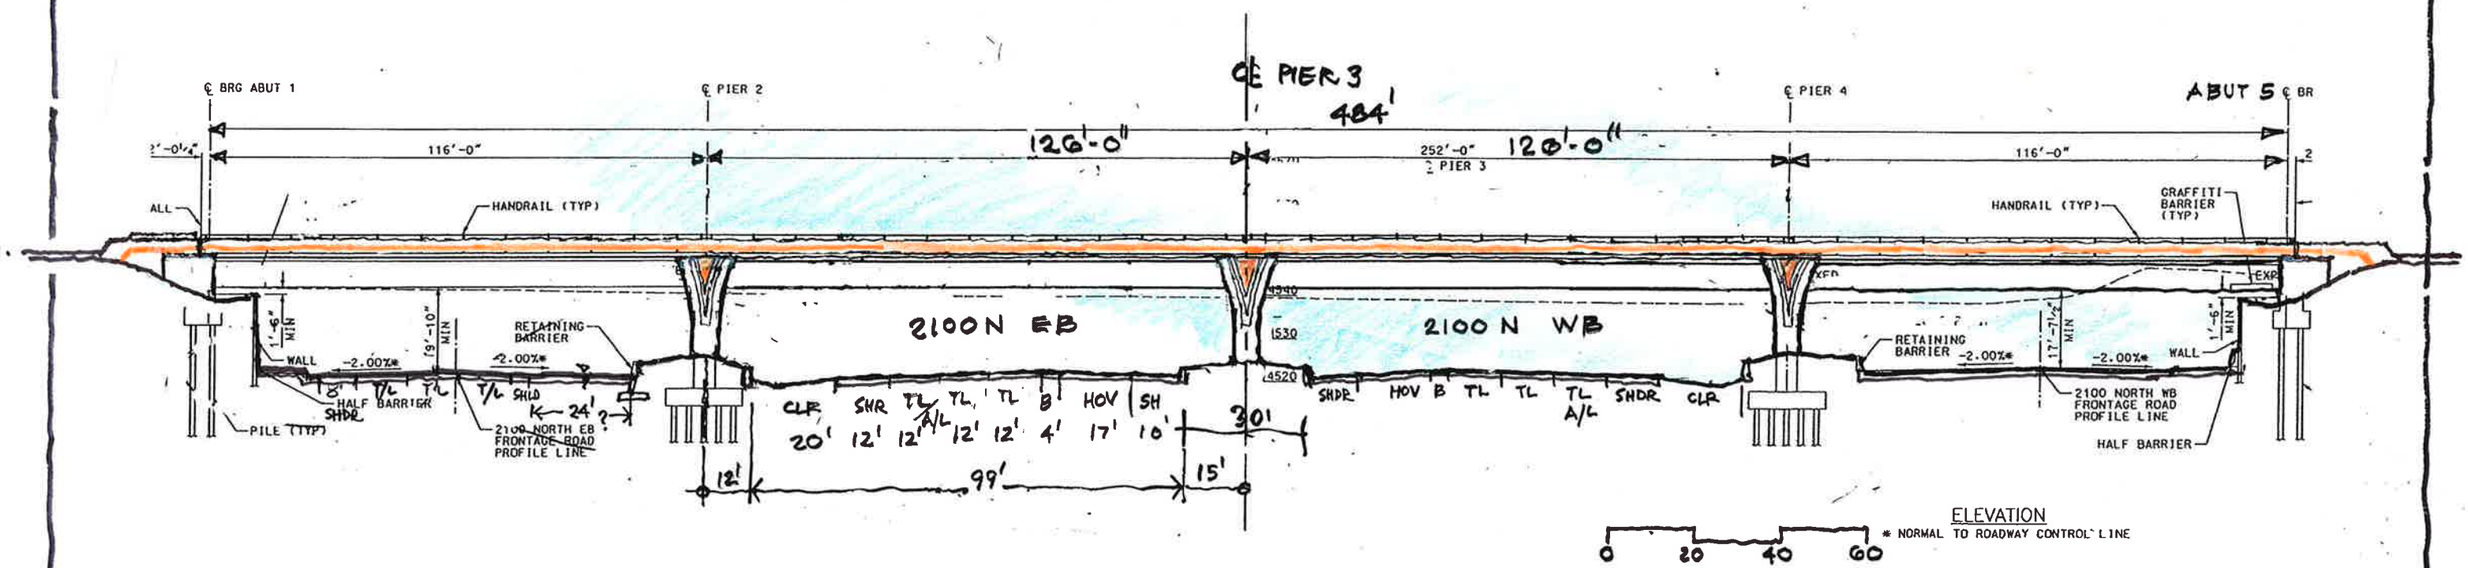

FUTURE ELEVATION OF COMPLETE CROSSING

MOUNTAIN VIEW CORRIDOR

DESIGN GUIDELINES
UPRR CROSSING
OVER
FRONTAGE ROADS & 2100 N

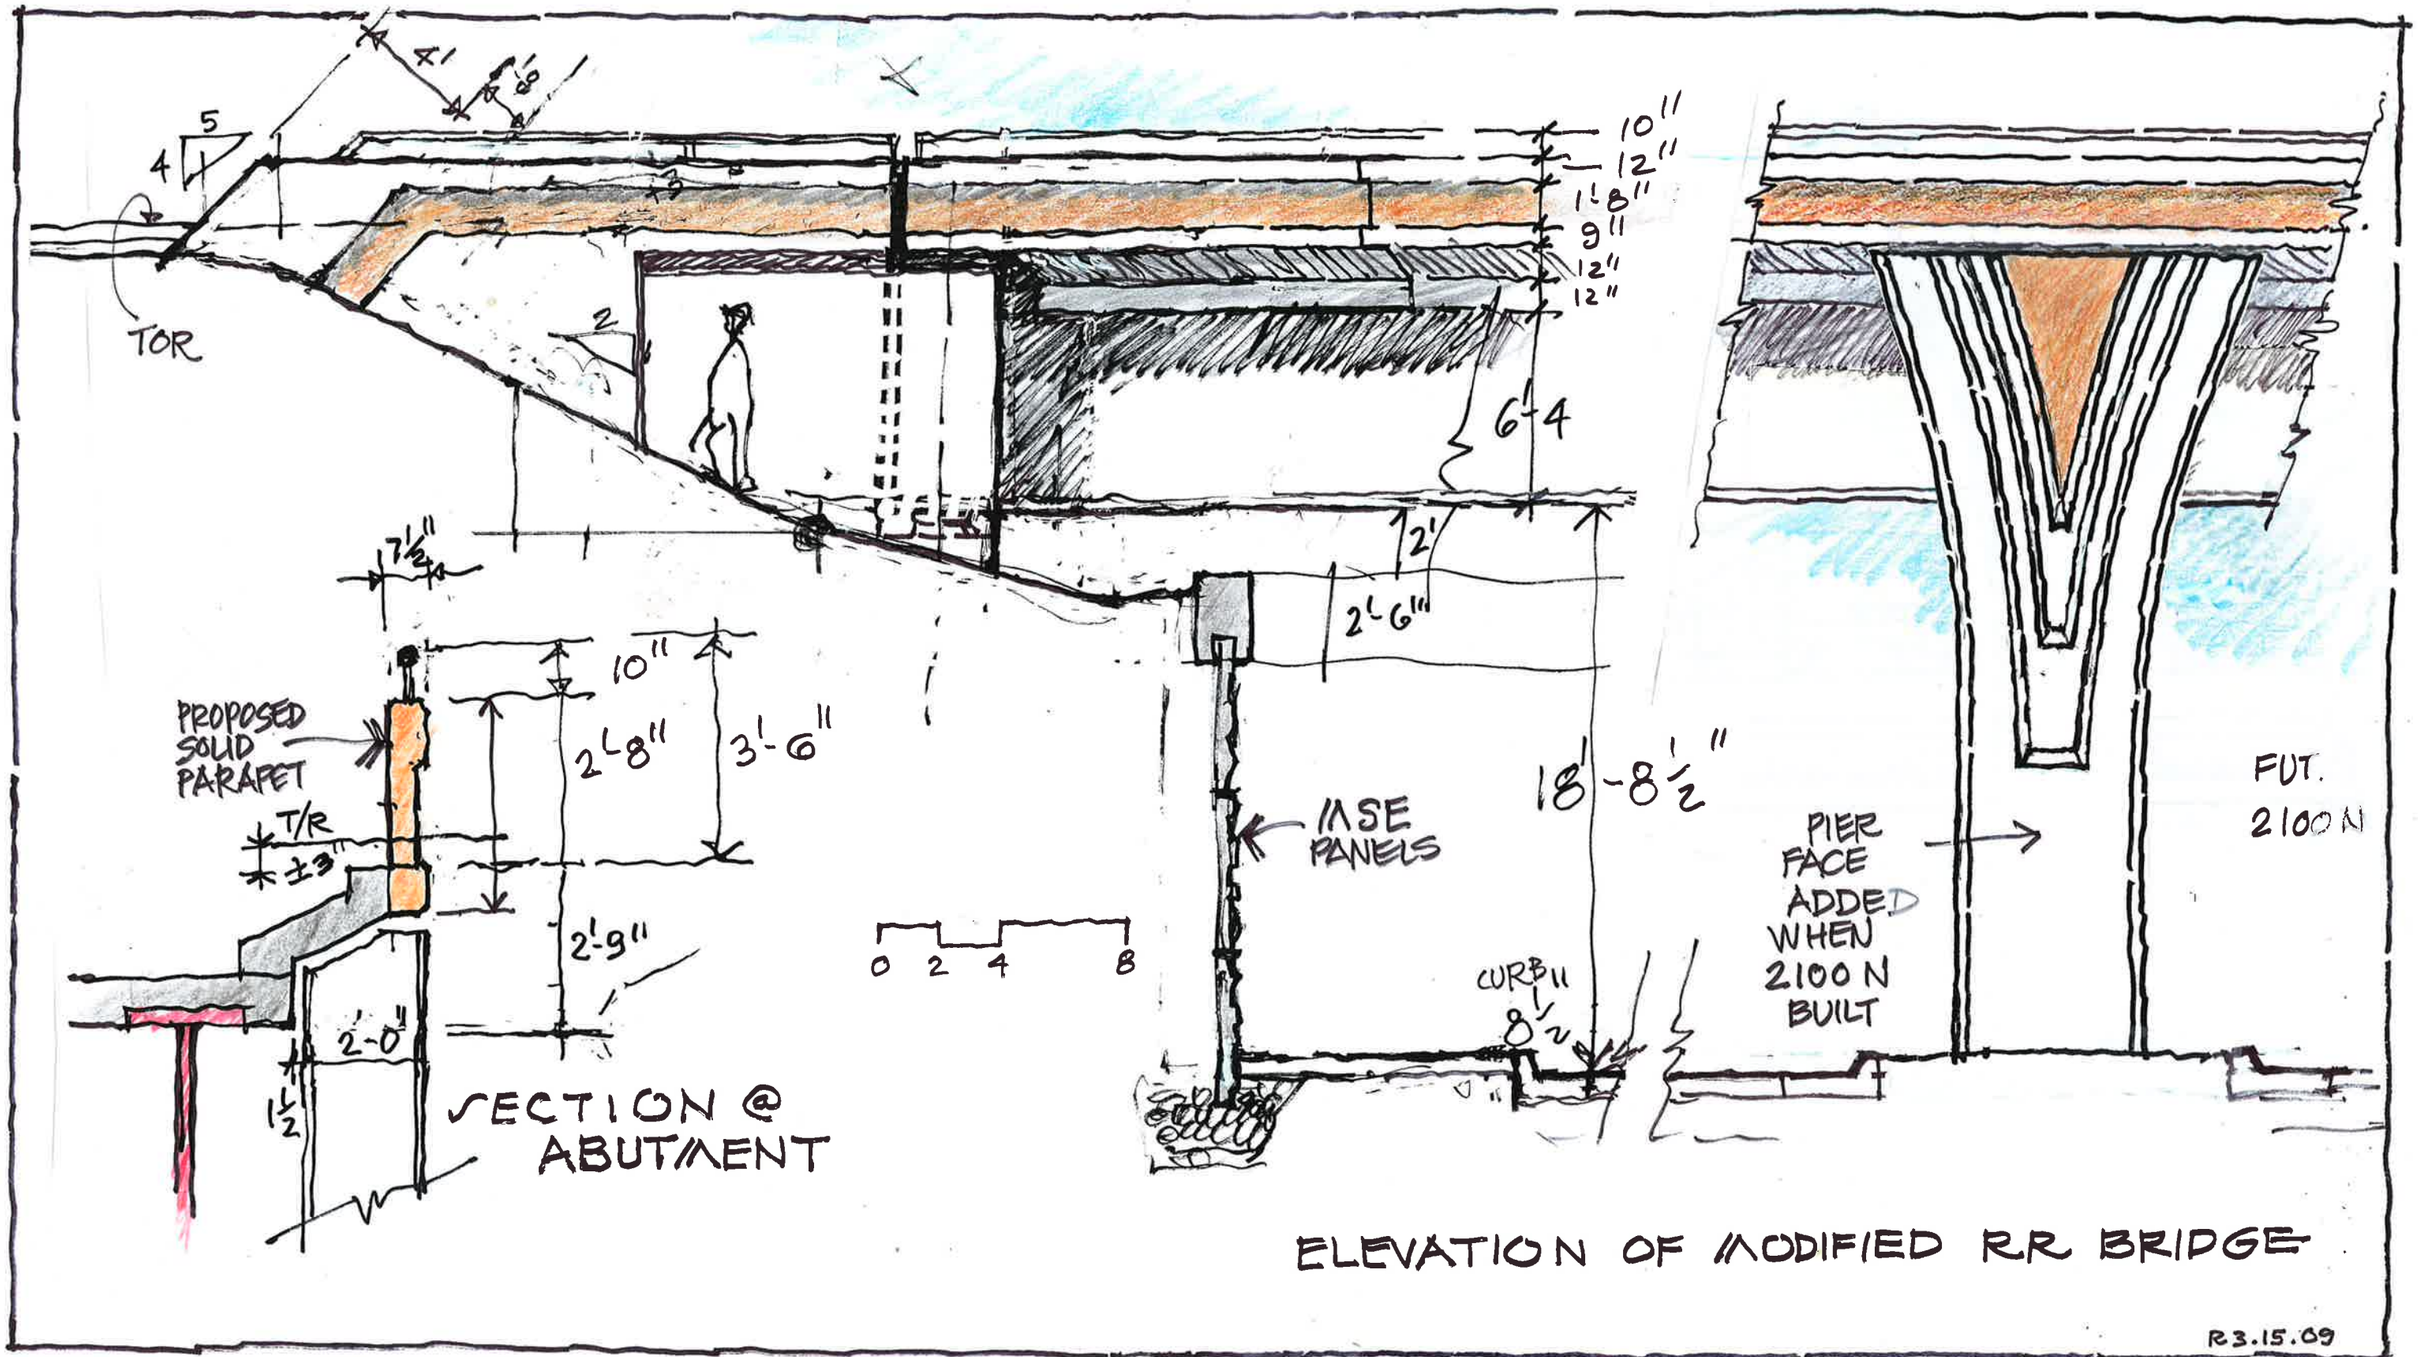

MOUNTAIN VIEW CORRIDOR

DESIGN GUIDELINES
UPRR CROSSING
OVER
FRONTAGE ROAD & 2100 N.

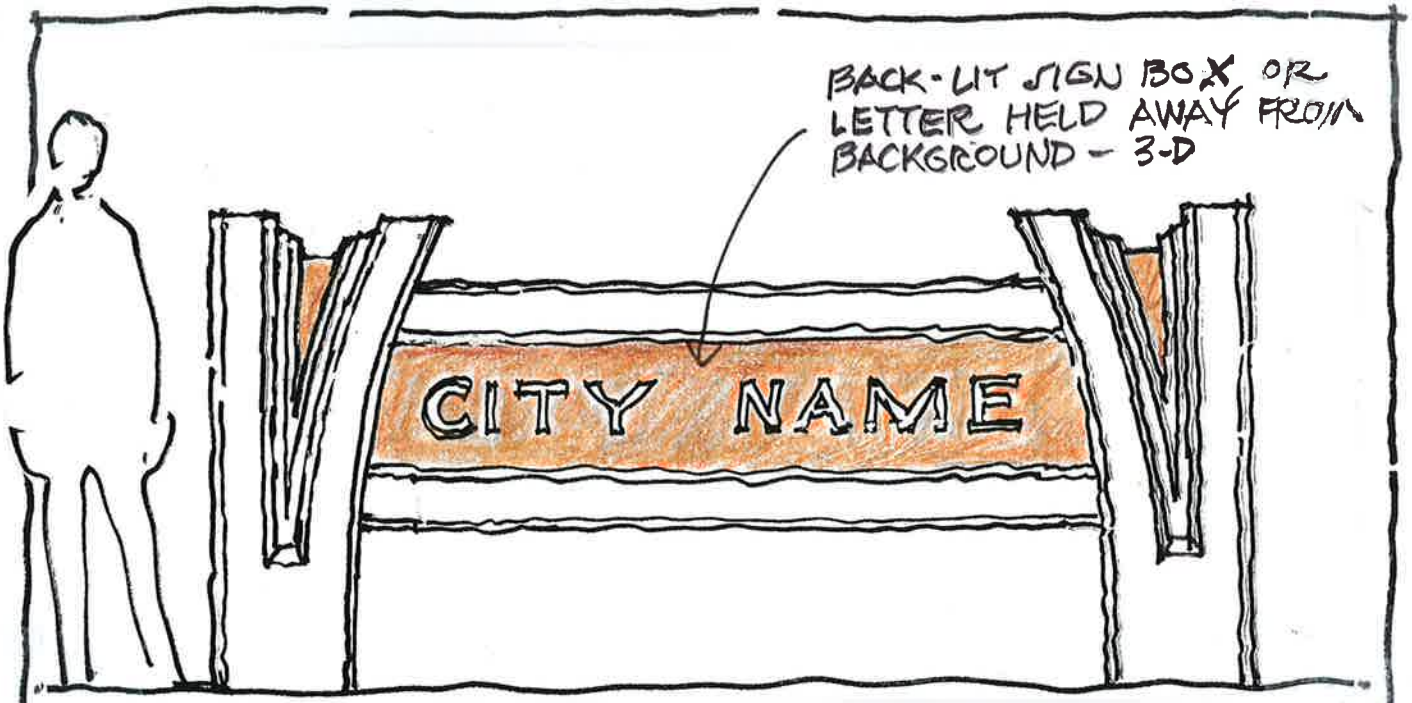

BANNER PYLON FOR CITY NAME @ ENTRY TO CITY

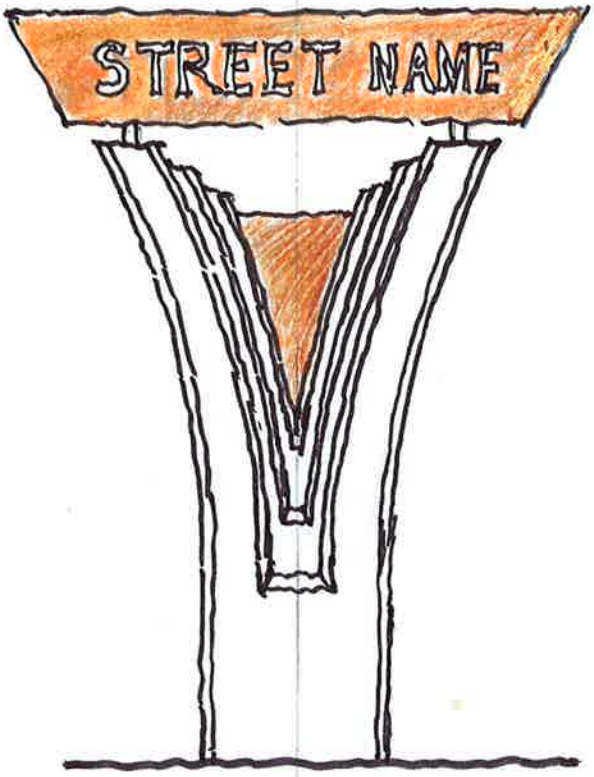

← BACK LIT SIGN BOX W. STREET OR CITY NAME

PYLON SIGN ALONG CORRIDOR

MOUNTAIN VIEW CORRIDOR

DESIGN GUIDELINES

SIGNAGE